UK Planning Maps

Revision 3 (25/06/2020)

Map data

KEY O = Frame Locations

11 Inglecroft Court, Cokeham Road, Sompting, Lancing, BN15 0AJ

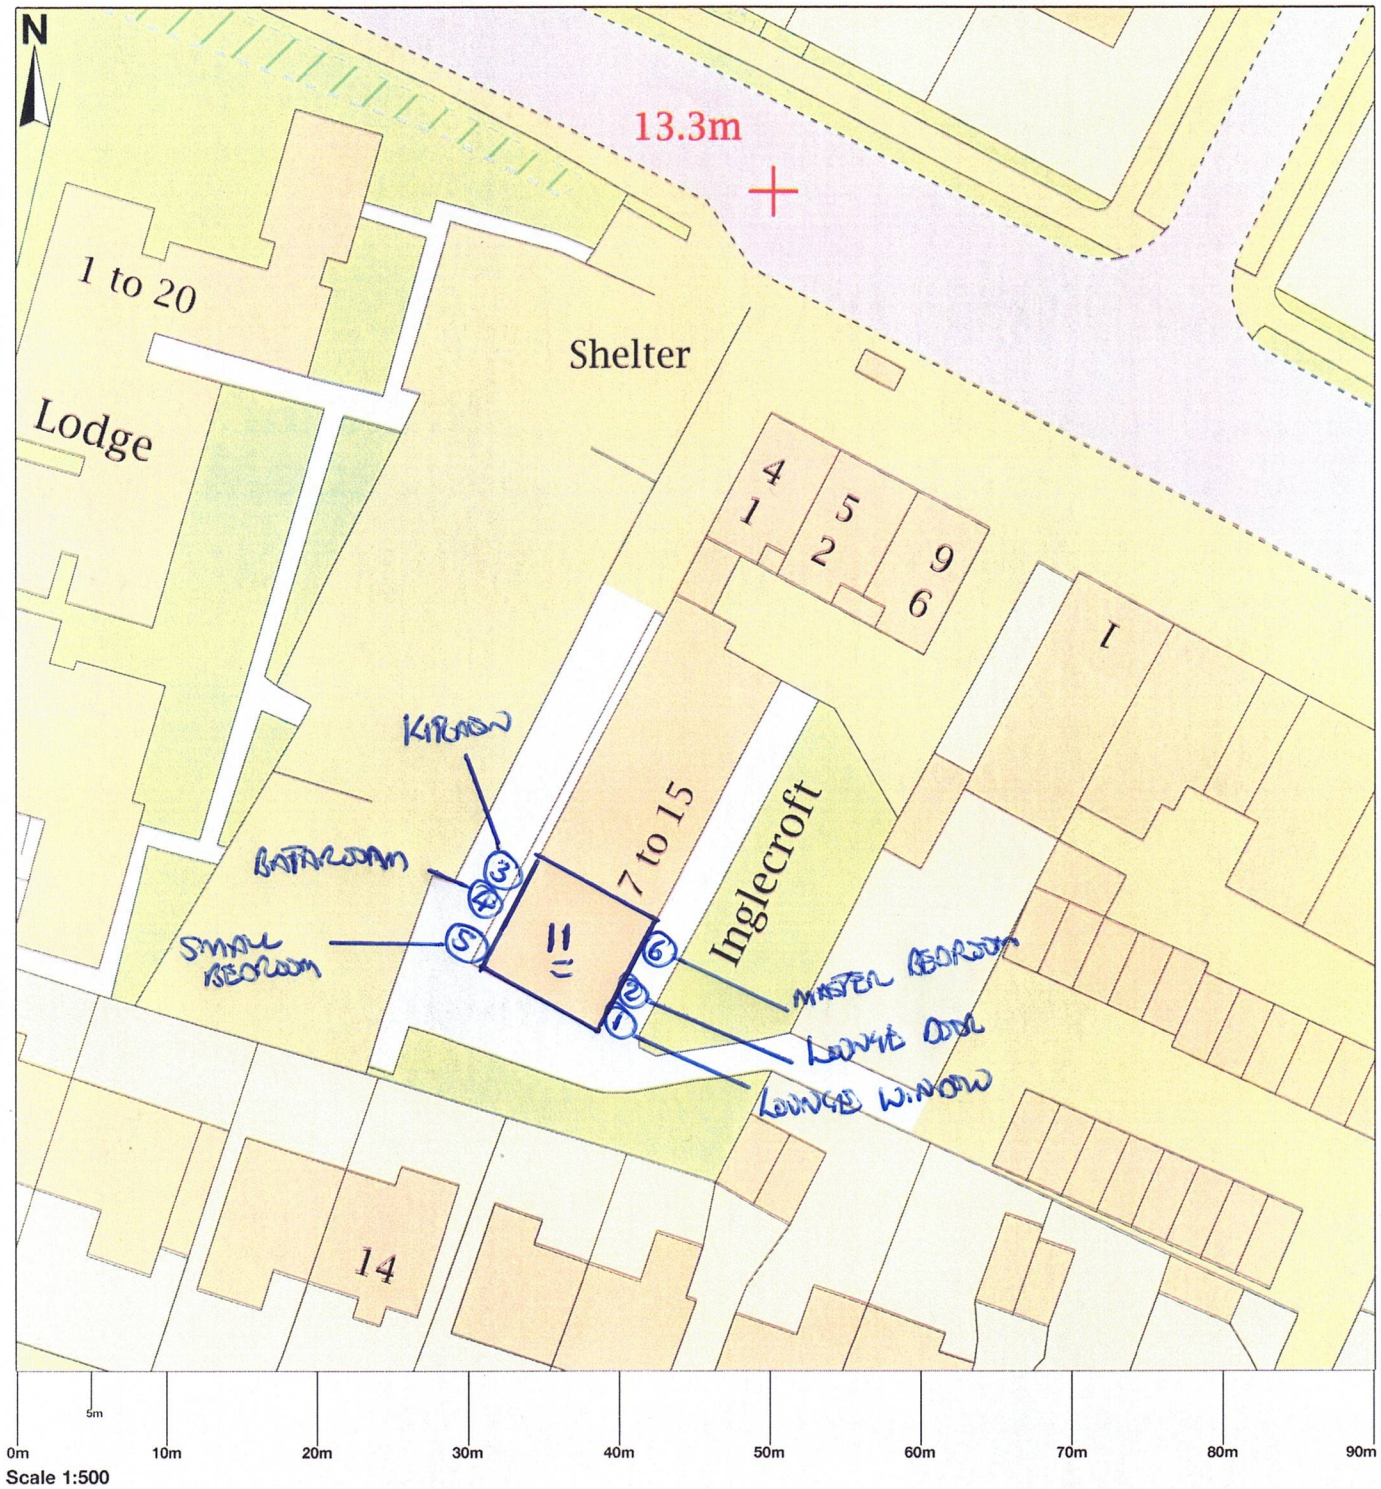

Map area bounded by: 517126,104999 517216,105089. Produced on 12 June 2020 from the OS National Geographic Database. Reproduction in whole or part is prohibited without the prior permission of Ordnance Survey. © Crown copyright 2020. Supplied by UKPlanningMaps.com a licensed OS partner (100054135). Unique plan reference: b90buk/466401/632811

D Turner 26/05/2020