
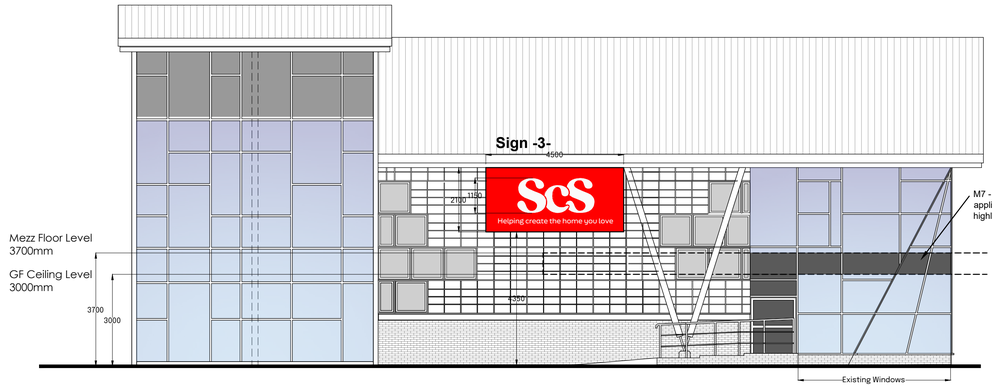


Proposed East Elevation (Sompting Road)

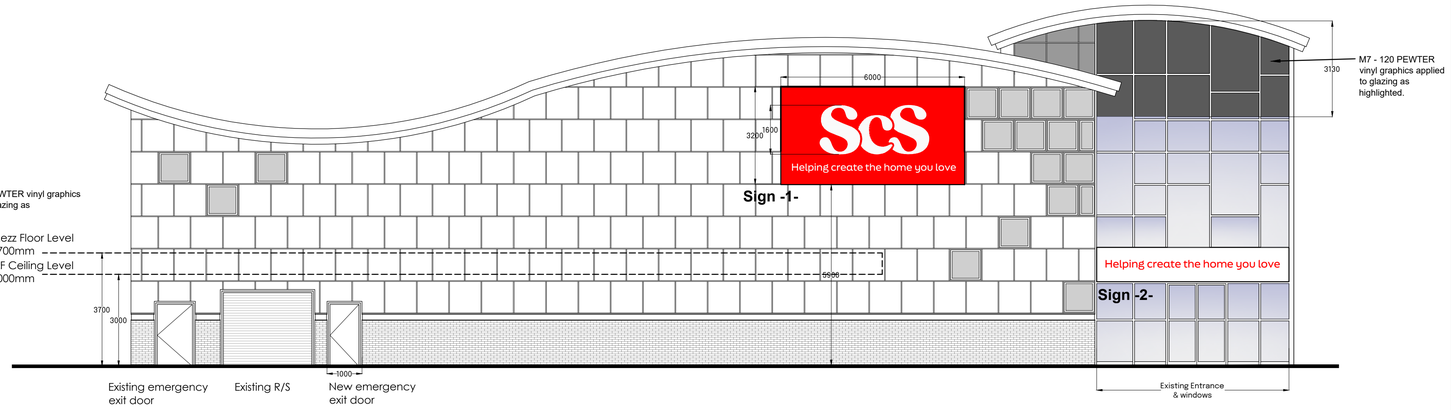


Proposed North Elevation (Car Park)

Sign -1, 2, 3 & 4 - Specification:
NEW BOXES


Replace flexface skin with new flexface skin digitally printed logos and letters as shown (colour enhanced print method). All new LEDs with new white crisp Agilight LEDs PRO 060 6500K colour temperature, channel depth 196mm all fitted to manufacturers instruction to achieve max 600 cd/m². All LEDs to be mechanically fixed to back of sign box. Include prepping and painting the existing sign box trims in red pantone 186c to match existing.

Colour Ref:
Main signs Red 186C background White ScS logo
C4 MY5 Y74 K1
R217 G43 B57
#D82839.


HCTHYL sign red text 186c with white background

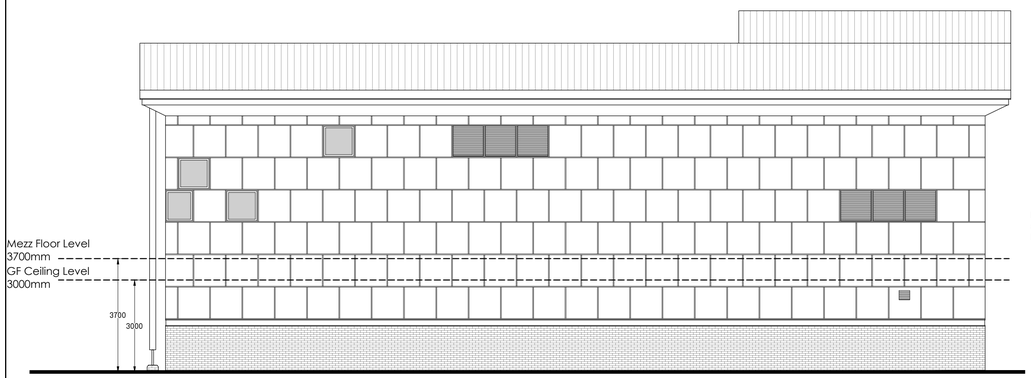


Proposed West Elevation (Back of WREN Kitchens)

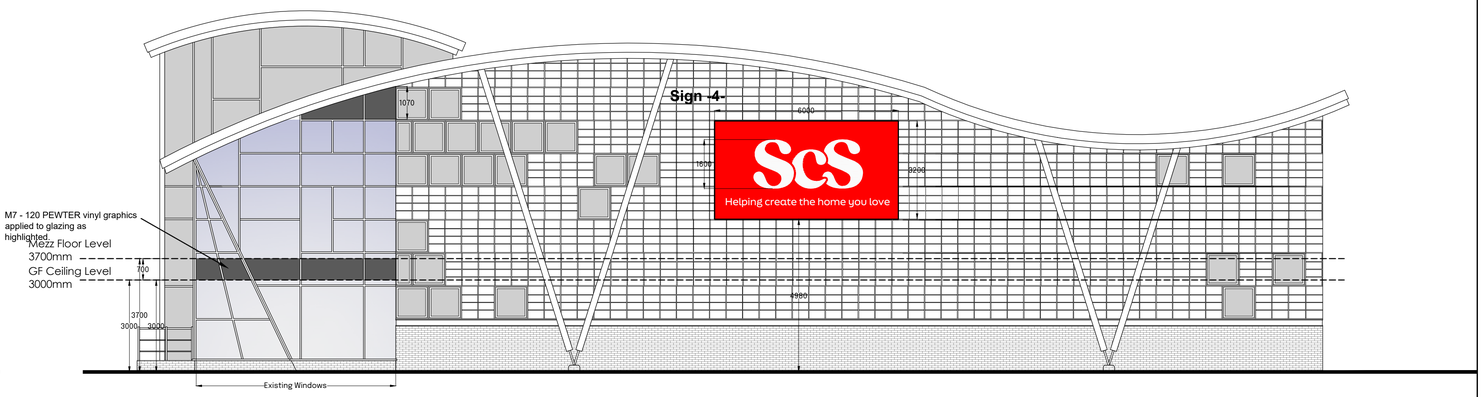


Existing South Elevation (Upper Brighton Road)

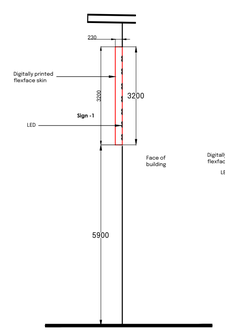


SECTION THROUGH CENTRE OF SIGN -1-

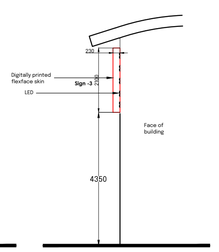

SECTION THROUGH CENTRE OF SIGN -3-

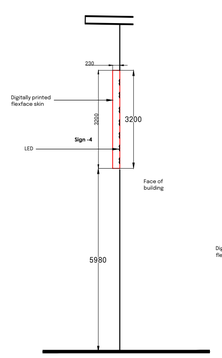

SECTION THROUGH CENTRE OF SIGN -4-

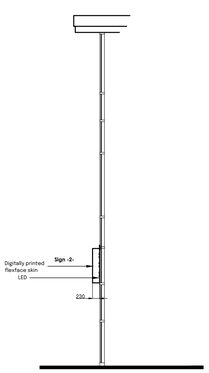

SECTION THROUGH CENTRE OF SIGN -2-

Rev	Date	Description	Initial
A	02-04-24	Outdoor DS removed	AYR

Project:
Unit 1 Lyons Farm Retail Park
Worthing

Drawing Title:
Proposed Signs - PLANNING

Client:
A Share & Sons Ltd (ScS)

Drawn:	Date:	Scale:	Sheet Size:
AYR	19/03/24	1:100	A1
Job No:	Drawing No:	Revision:	Checked:
4532	08	A	---

sdb
CHARTERED BUILDING SURVEYORS
Stephen D Buxton & Associates
0161 8391866
admin@sdbuxton.co.uk
www.sdbuxton.co.uk
31 Green Court
Green Walk
Altrincham WA14 2SR