planning amendments 04/ 04/ 2011

PROPOSED EXTENSION TO 114 OFFINGTON AVENUE

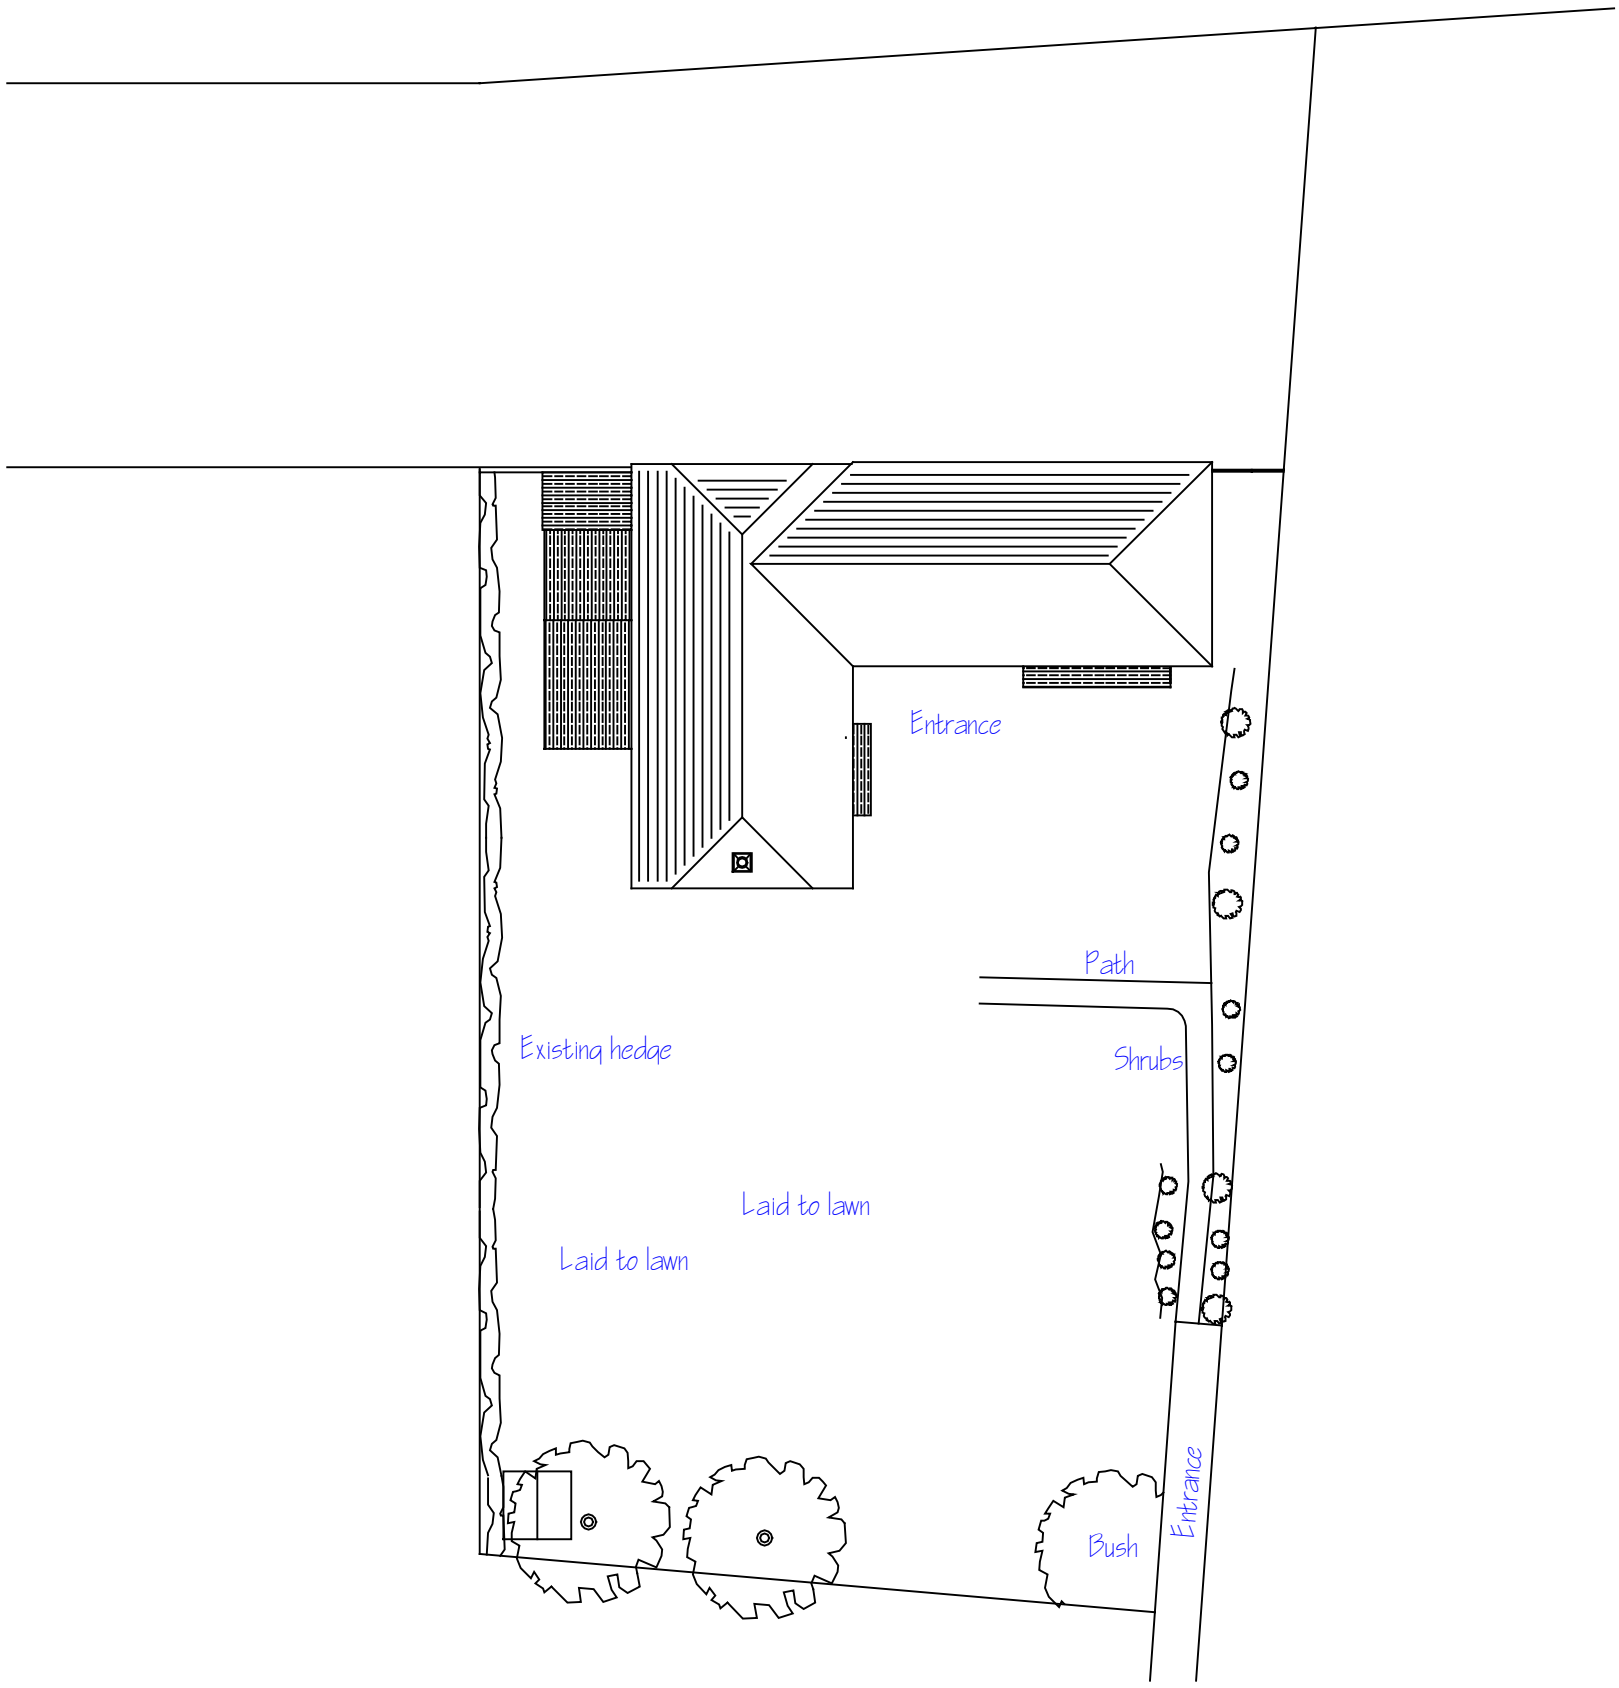

ROOF PLAN/ BOUNDARY DETAILS/ TREE PLAN

JD/ OA/ 06/ A

Itemref	Quantity	Title/Name, designation, material, dimension etc			Article No./Reference	
Designed MOB		Checked by	Approved	Filename 114 Offington avenue	Date 01/ 11	Scale 1:200
114 OFFINGTON AVENUE WORTHING W. SX. BN14 9PR				MR. & MRS. J. DENGATE		
				GENERAL ARRANGEMENT SITE PLAN	Edition	Sheet