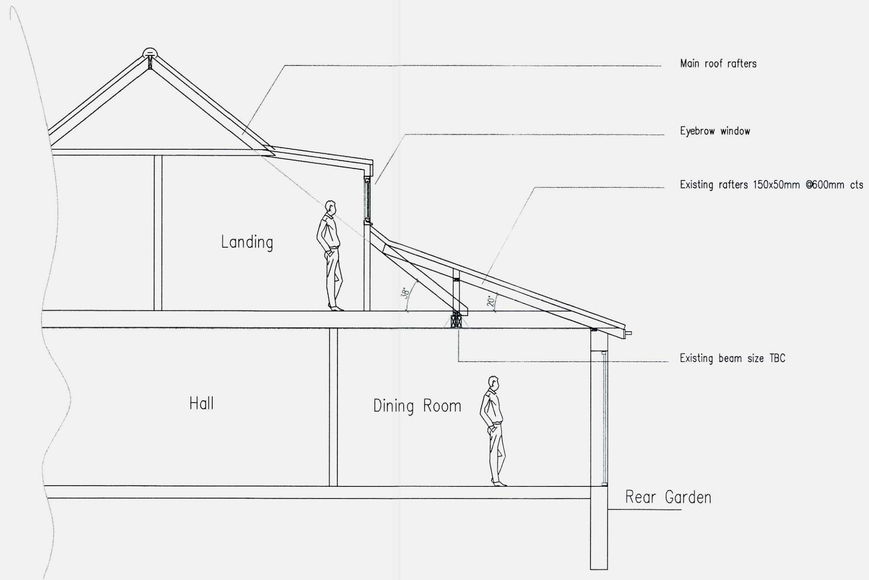

SECTION A-A as Existing

1m 2m 3m 4m 5m 6m 7m 8m 9m 10m

1:50 Scale Bar

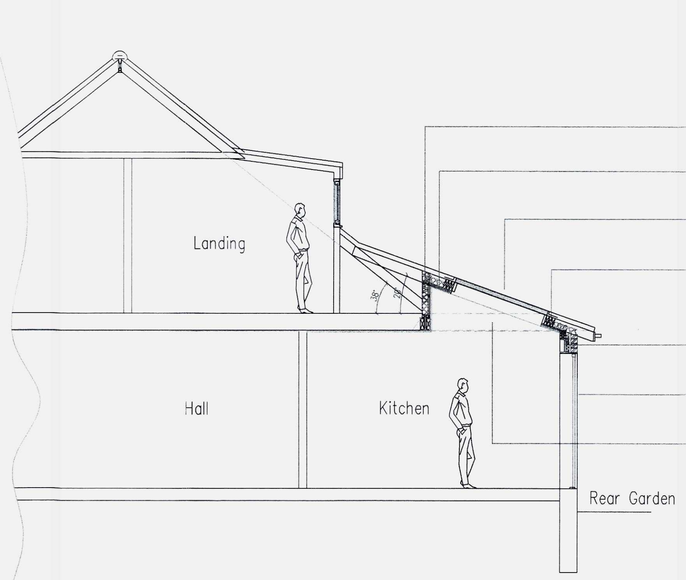

SECTION A-A as Proposed

1m 2m 3m 4m 5m 6m 7m 8m 9m

1:50 Scale Bar

ADUR & WORTHING
PLANNING SERVICES
PLAN AWDM/1175/13
DATE VALID 24 SEP 2013

DO NOT SCALE FROM THIS DRAWING EXCEPT FOR PLANNING AS PHOTOCOPIES WILL BE SUBJECT TO DISTORTION
DRAWINGS TO BE READ IN CONJUCTION WITH ALL OTHER ARCHITECT'S & STRUCTURAL ENGINEER'S CONTRACT DRAWINGS & SPECIFICATIONS.
ANY DISCREPANCIES MUST BE BROUGHT TO THE ATTENTION OF THE ARCHITECT IMMEDIATELY.
THE CONTRACTOR MUST VERIFY ALL DIMENSIONS BY SITE MEASUREMENT BEFORE ORDERING MATERIALS OR MANUFACTURING COMPONENTS.
SUBSTITUTE MATERIALS & PRODUCTS TO THOSE NAMED WILL BE ACCEPTABLE IF PROVEN TO BE OF EQUAL OR HIGHER PERFORMANCE AND NOT IN CONFLICT WITH OTHER ELEMENTS.

Project:

Proposed Internal Alterations to Kitchen/Dining Room At:
34 Southwick Street
Southwick
Sussex

Drawing title:

Sections As Existing & Proposed

Client:

© Copyright of:
Architectural & Planning Services
15 West Street
Shoreham By Sea
West Sussex
BN43 5WF
BJW
01273 441009
07856899101
e-mail: benw@bjwarchitectural.co.uk
website: bjwarchitectural.co.uk

Scale: 1:50 | Paper size: A1

Date: 9.7.2013 | Drawn: BJW

Drg. No. 02 | Rev'n

Note: All dimensions to be checked on site.