
AMENDED PLANS Received 1/11/12

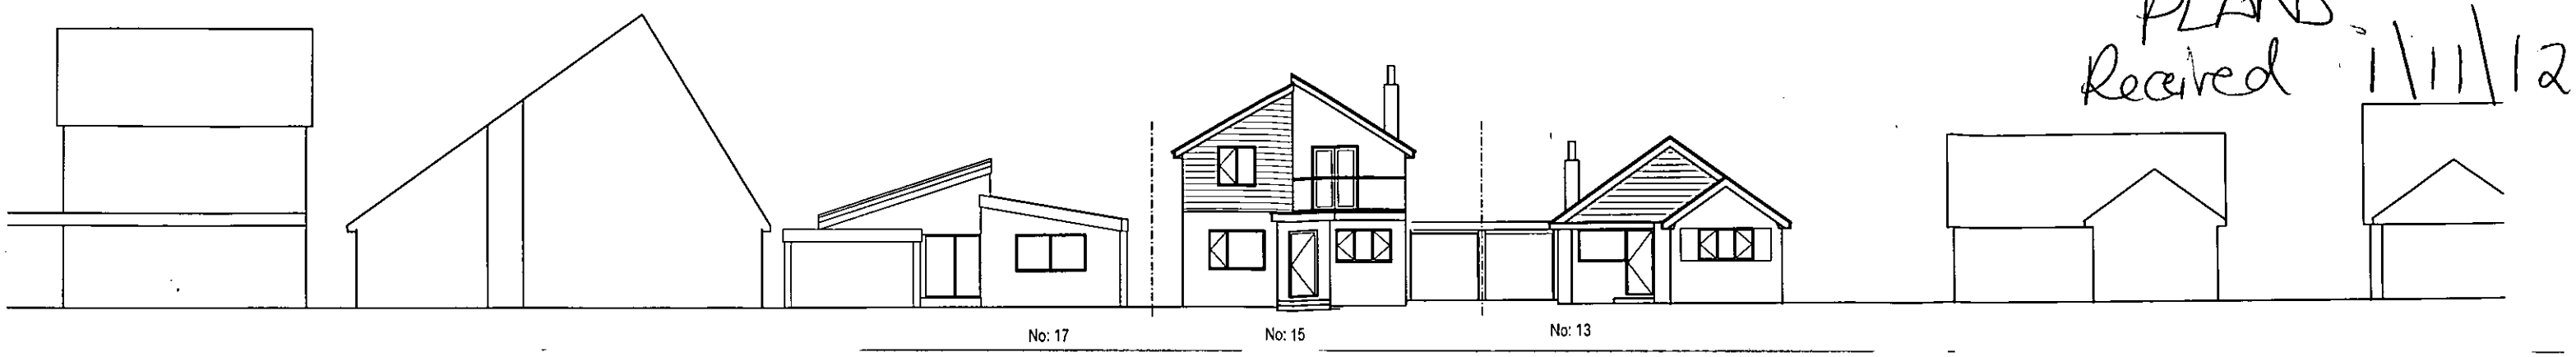

STREET ELEVATION 1:200


10 metres @ 1:200 on A3

1 metre @ 1:200 on A3


PLANNING SERVICES

0 8 NOV 2012

APPROVED

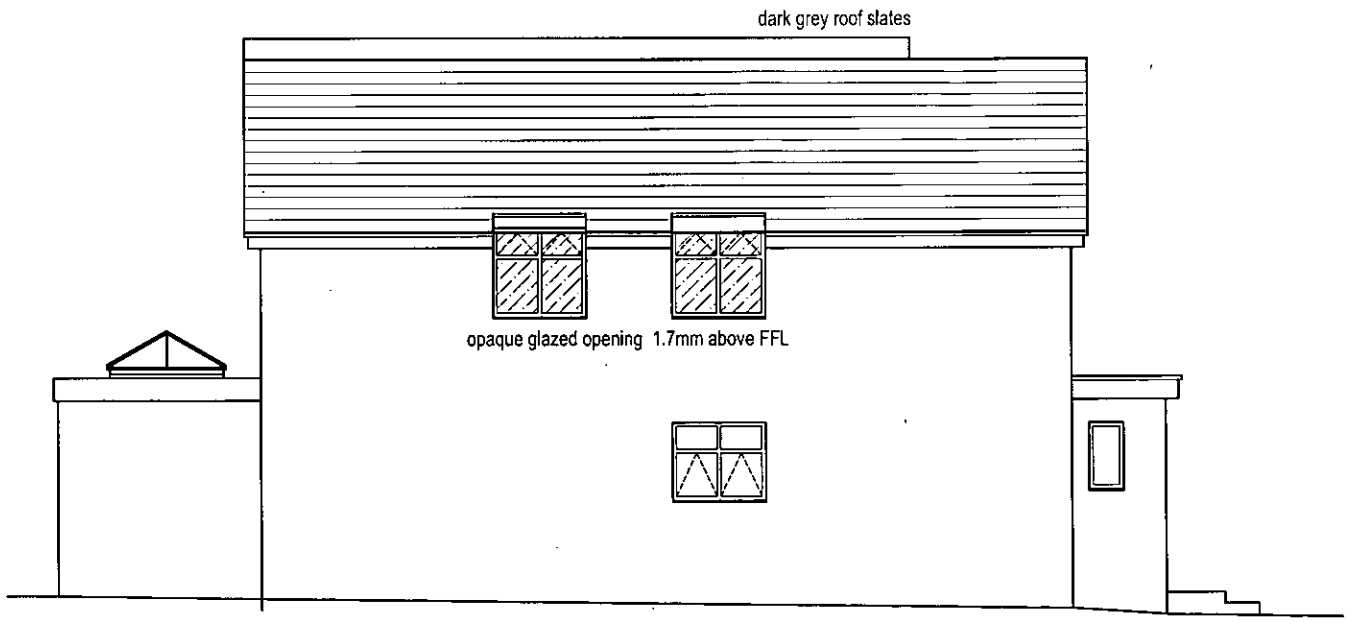


SIDE (EAST) ELEVATION

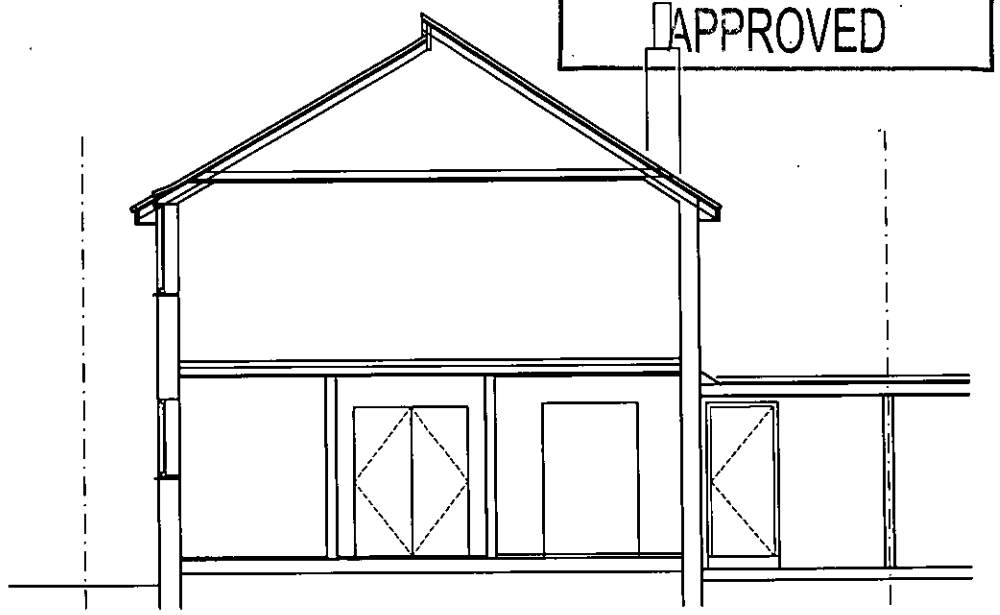

SECTION A:A

10 metres @ 1:100 on A3

1 metre @ 1:100 on A3

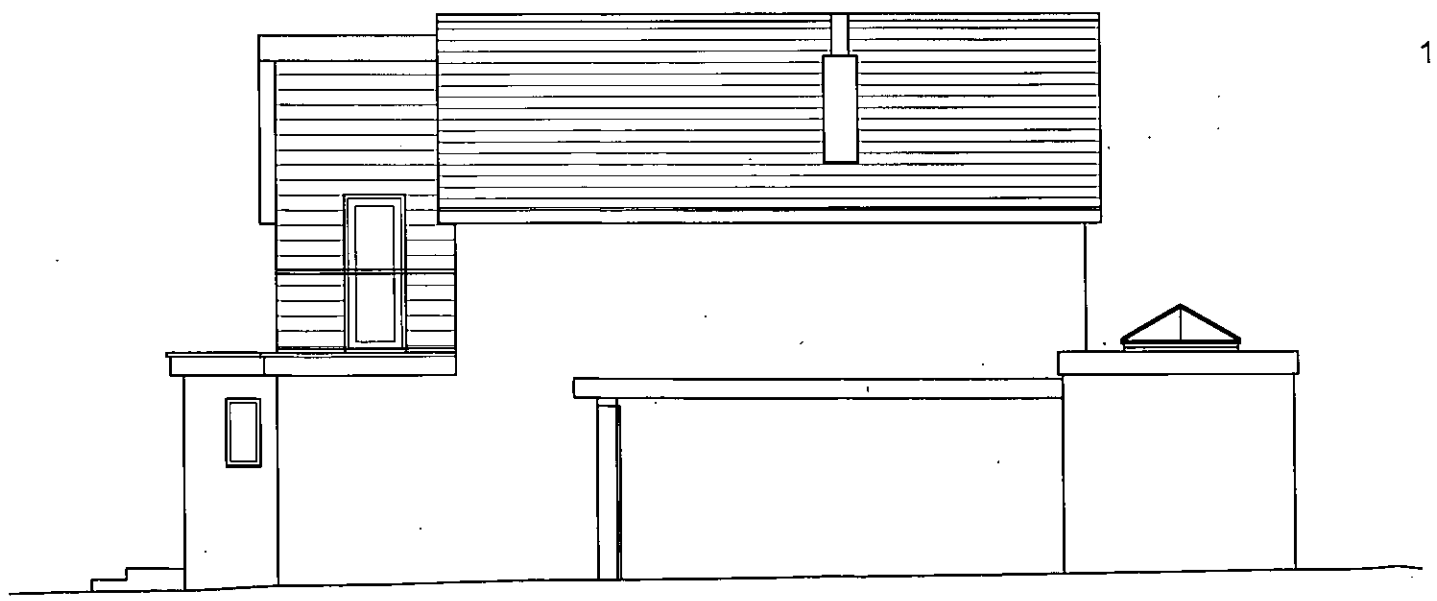

SIDE (WEST) ELEVATION

rev.	date

These drawings should be approved by Local Authority Building Control or other appropriate checking Authority prior to commencement of the work.

No dimensions to be scaled from this drawing.
All dimensions to be checked on site.
This drawing is copyright.

client
Graham Phillips

project
15 East Meadway
Shoreham by Sea

drawing
Planning Application
Proposed Section & Street Scene

scale Varies@A3 date 03.09.12

drawn CH

9 Kenton Road
Hove, East Sussex
BN3 4PG
tel: 01273 298217
fax: 01273 298217
e-mail: info@clairehaigharchitects.co.uk

Claire Haigh
Associates Ltd

CH 505 /006 rev. A