This drawing is the copyright of Alcove Architecture Ltd
All dimensions must be checked on site prior to construction
Do not scale this drawing except for Planning Application purposes
Contractor to work in full compliance with statutory requirements

Rev	Amendments	Date
A	Updated following receipt of client comments	19/01/24
B	Updated following receipt of client comments	20/02/24
C	Updated following receipt of client comments	26/03/24
D	Updated for planning	22/04/24
E	Car port removed	08/07/24

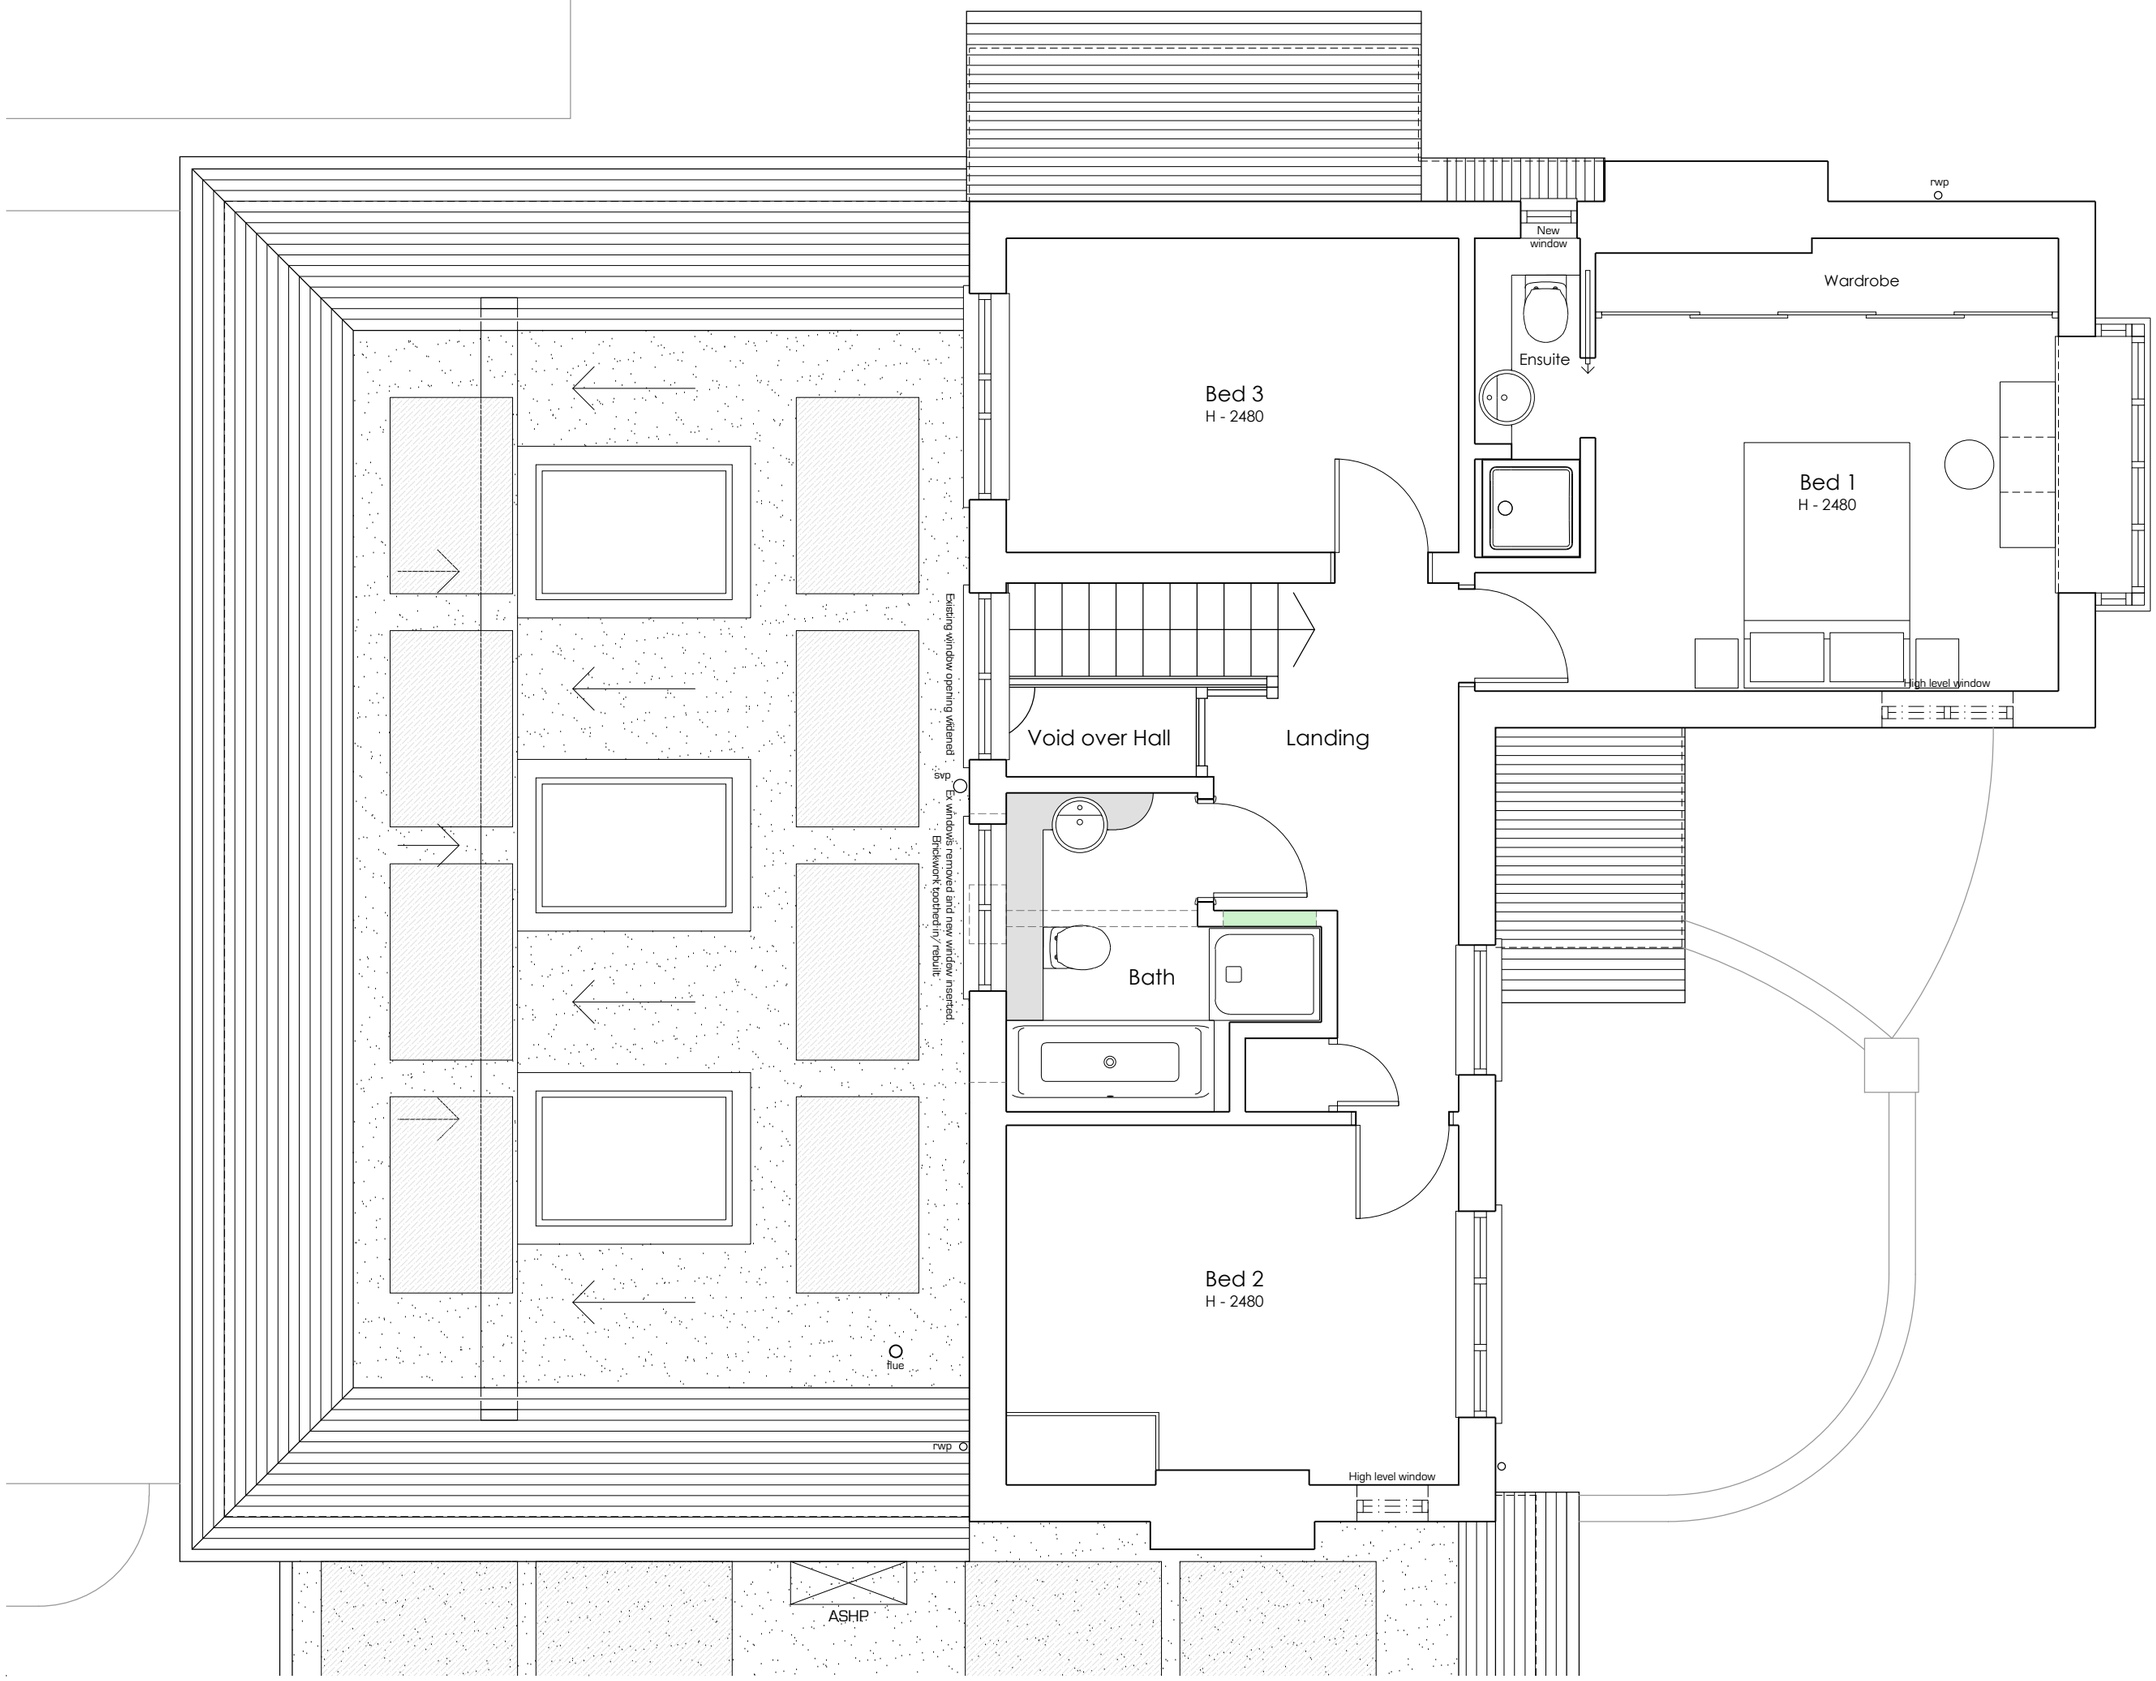

0m 1m

Notes:
OS Extract provided by Messrs Mapserve
Landscape and furniture shown indicatively
Demolition in light grey dash. New in solid green

/ ALCOVE ARCHITECTURE
/ 25a New Broadway Worthing Sussex BN11 4HP
/ 01903 608448 / www.alcovearchitecture.co.uk

Project
Gorselands
Mill Lane
Worthing
BN13 3DH

Drawing Title
First floor plan as Proposed

Status
Planning

Scale	Drawn By	Date
1:50@A3	JE	Dec 23

Project No.	Drawing No.	Revision
23137	P103	E

Alcove Architecture Ltd - Registered No. 8543375