




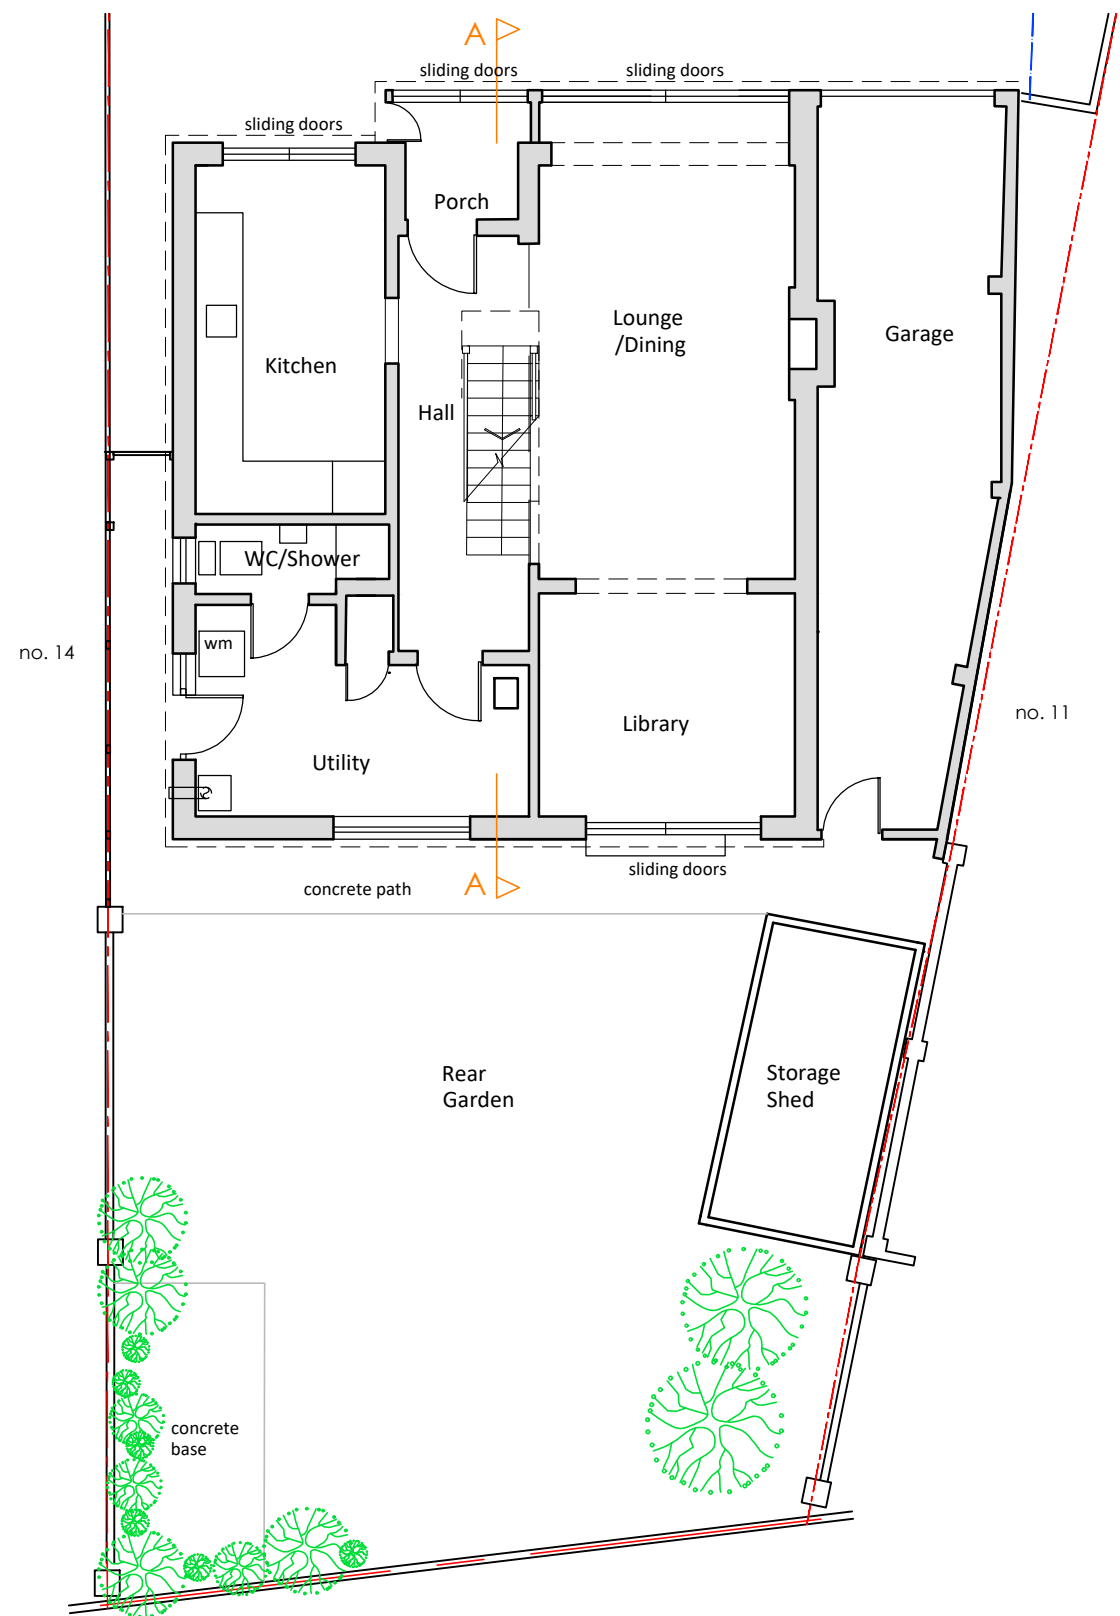


Existing Ground Floor Plan
1:100

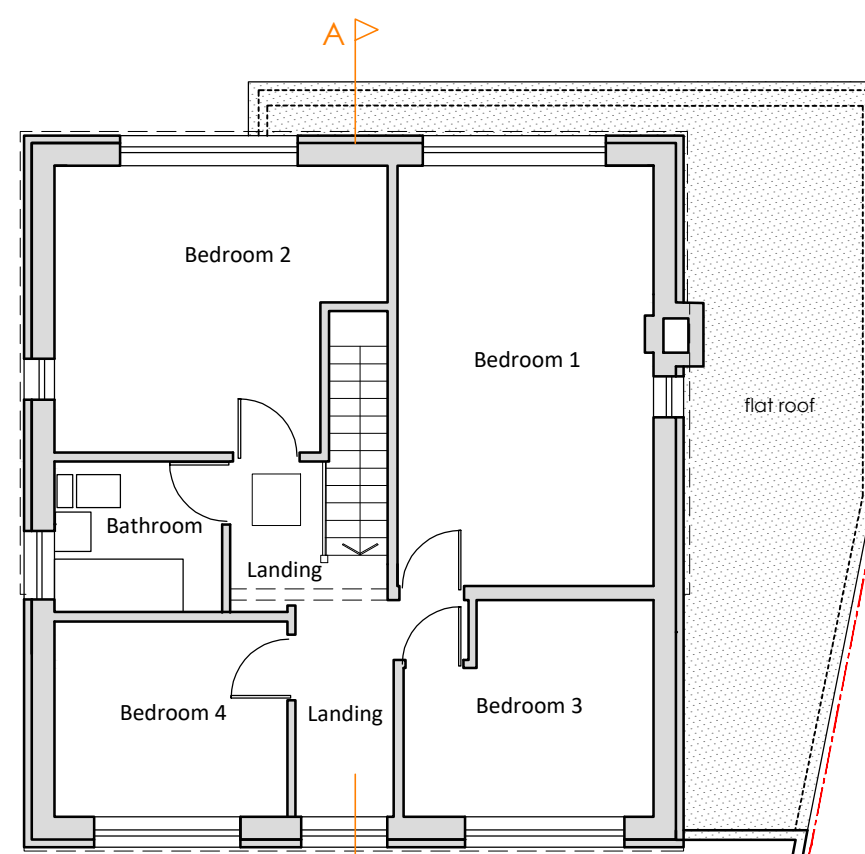


Existing First Floor Plan
1:100

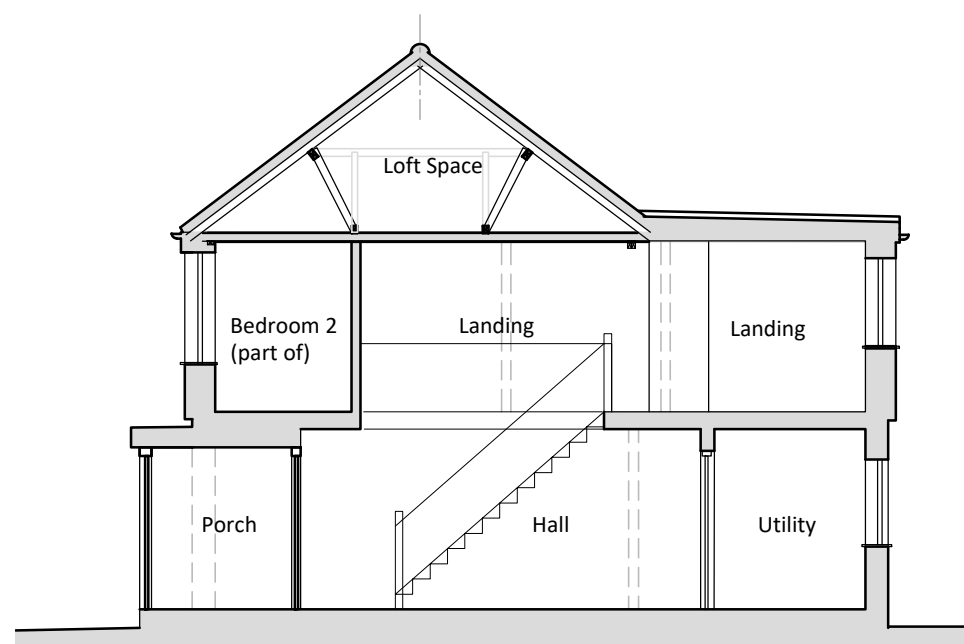

Existing Section A-A
1:100

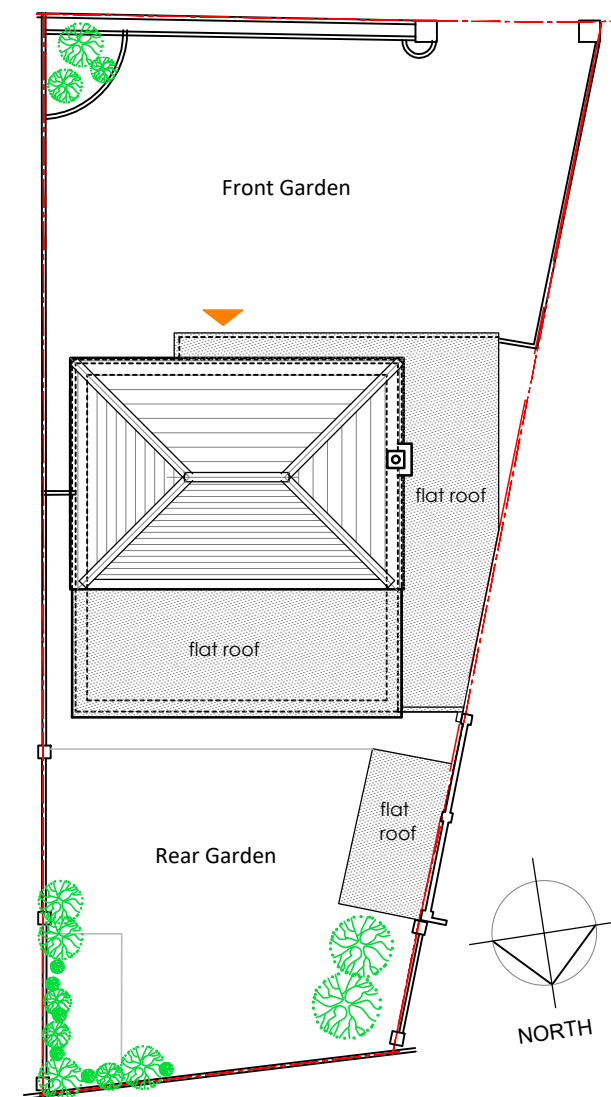

Existing Site and Roof Plan
1:200

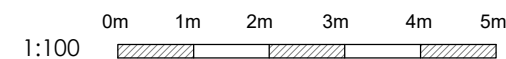

Rev A: 27.03.26

PLANNING APPLICATION

Notes : Do not scale from drawings. All dimensions to be confirmed on site prior to any work being undertaken.
All goods materials workmanship to comply with current building regulations ENs and COPs
All drawings are copyright and issued solely for the addressee and for the project and purpose as titled.
Drawings may not be reproduced without the written consent of the architect

12 Kings Walk, Shoreham-by-Sea, East Sussex, BN43 5LG
Full House Refurbishment and Extensions

Helen Bayliss Architect

Existing Plans & Section

A3 sheet

1:200 & 1:100

Mar 2026

EJPL102

A