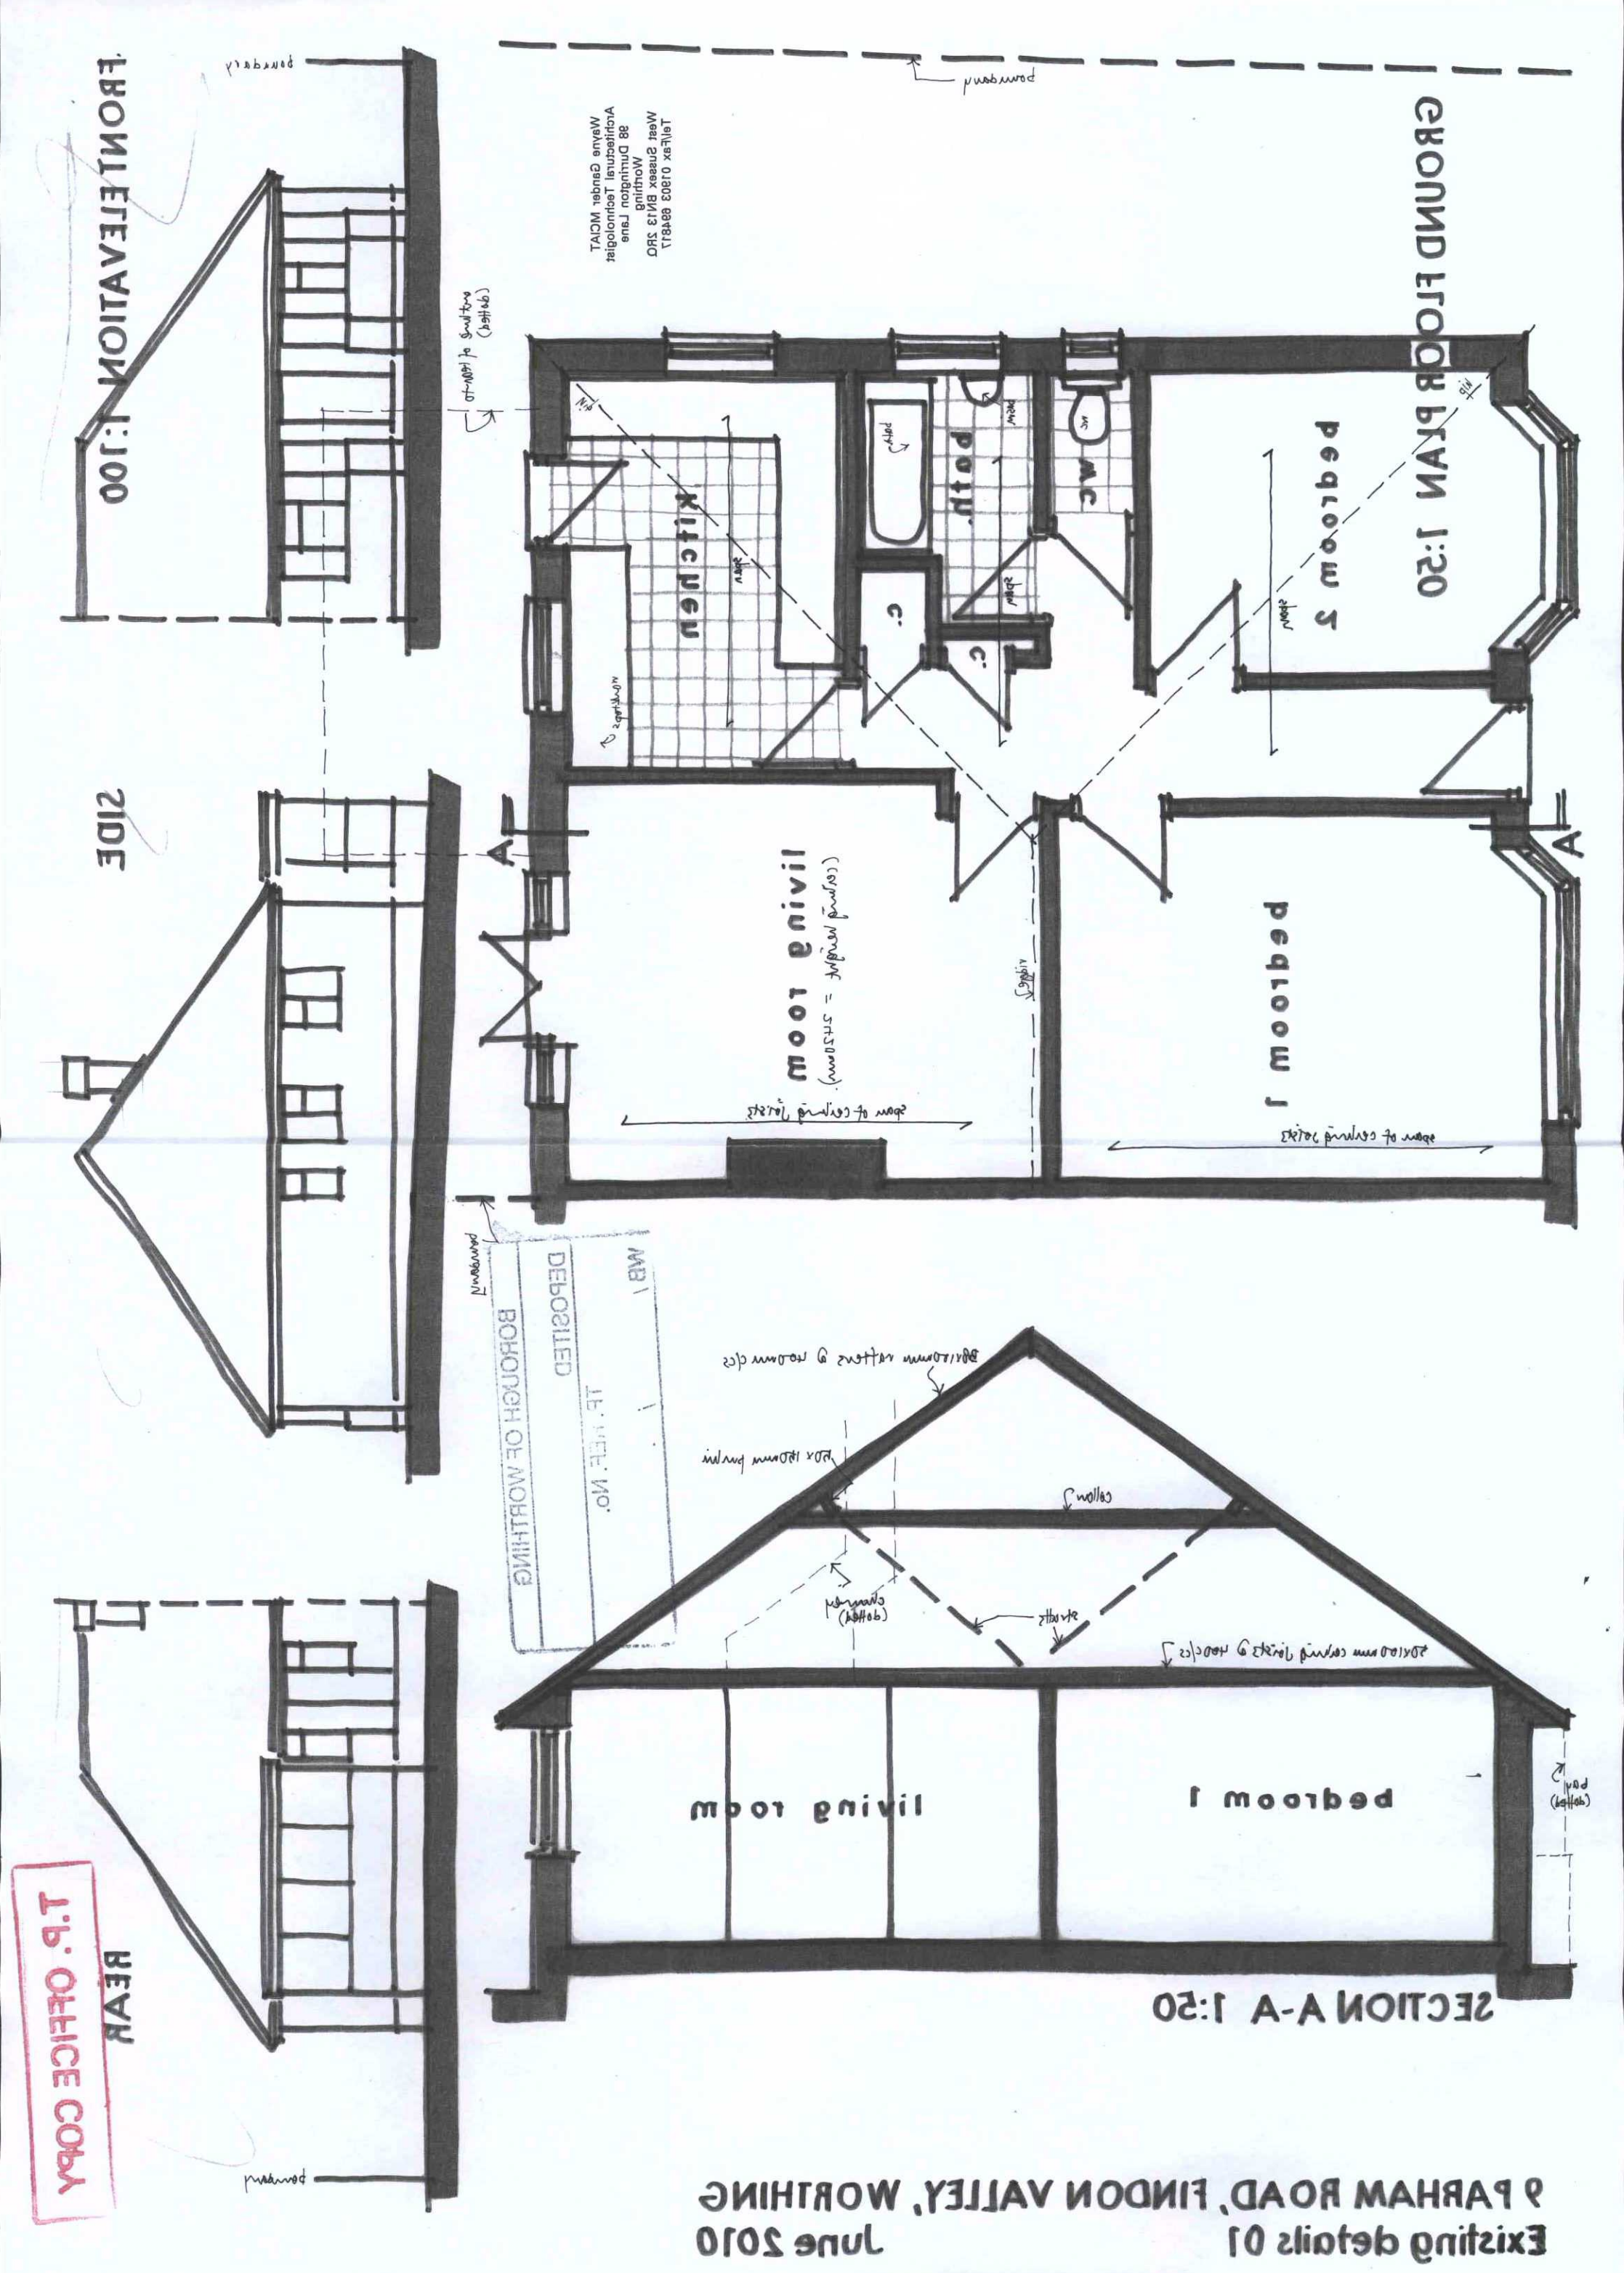

Wayne Gander MCIAT
Architectural Technologist
98 Durrington Lane
Worthing
West Sussex BN13 2RQ
Tel/Fax 01903 694817

T.P. OFFICE COPY

9 PARHAM ROAD, FINDON VALLEY, WORTHING

Existing details 01 June 2010