


T.P. OFFICE COPY

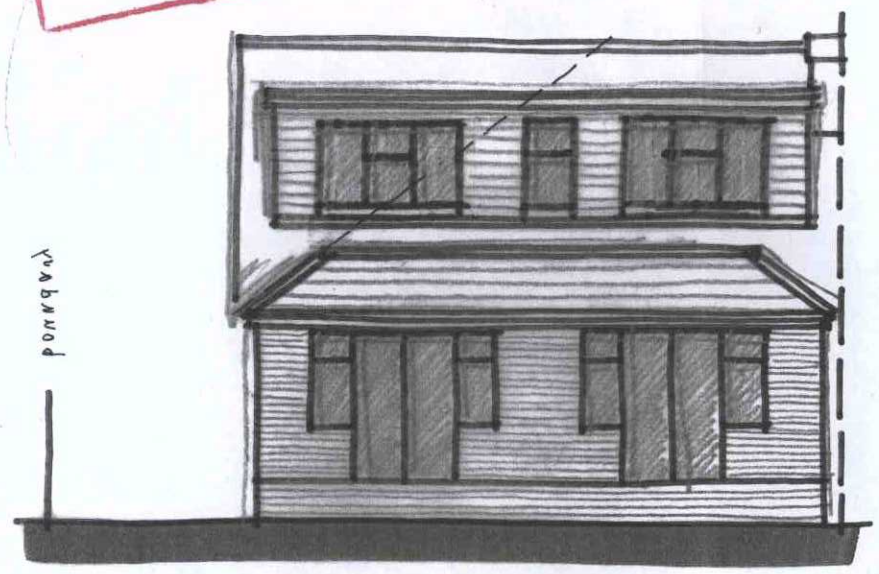


REAR

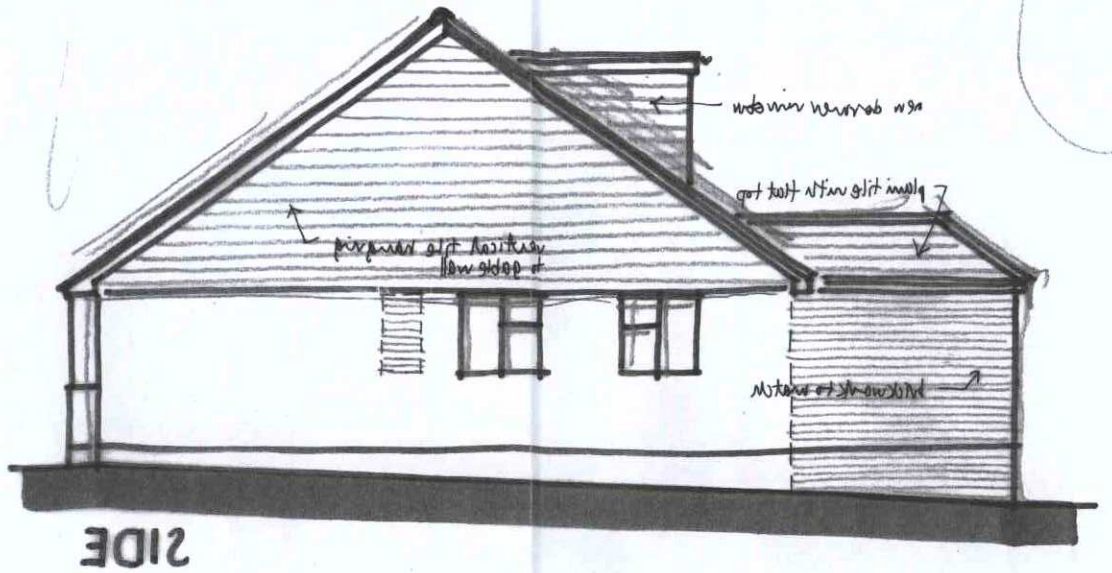

SIDE

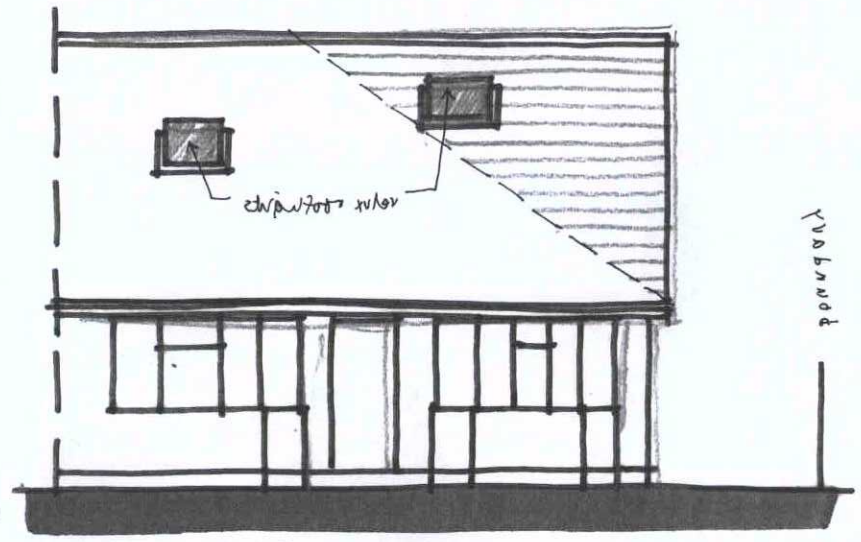


FRONT ELEVATION 1:100

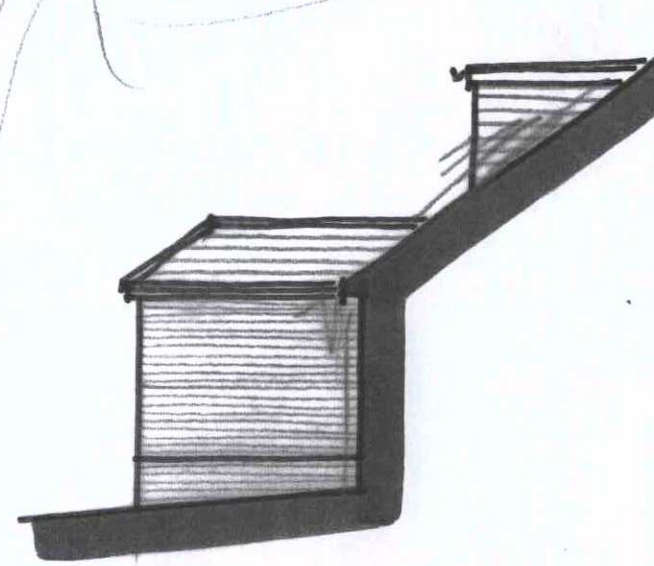

SIDE

BOROUGH OF WORTHING
DEPOSITED
TP. REF. No.
WB /

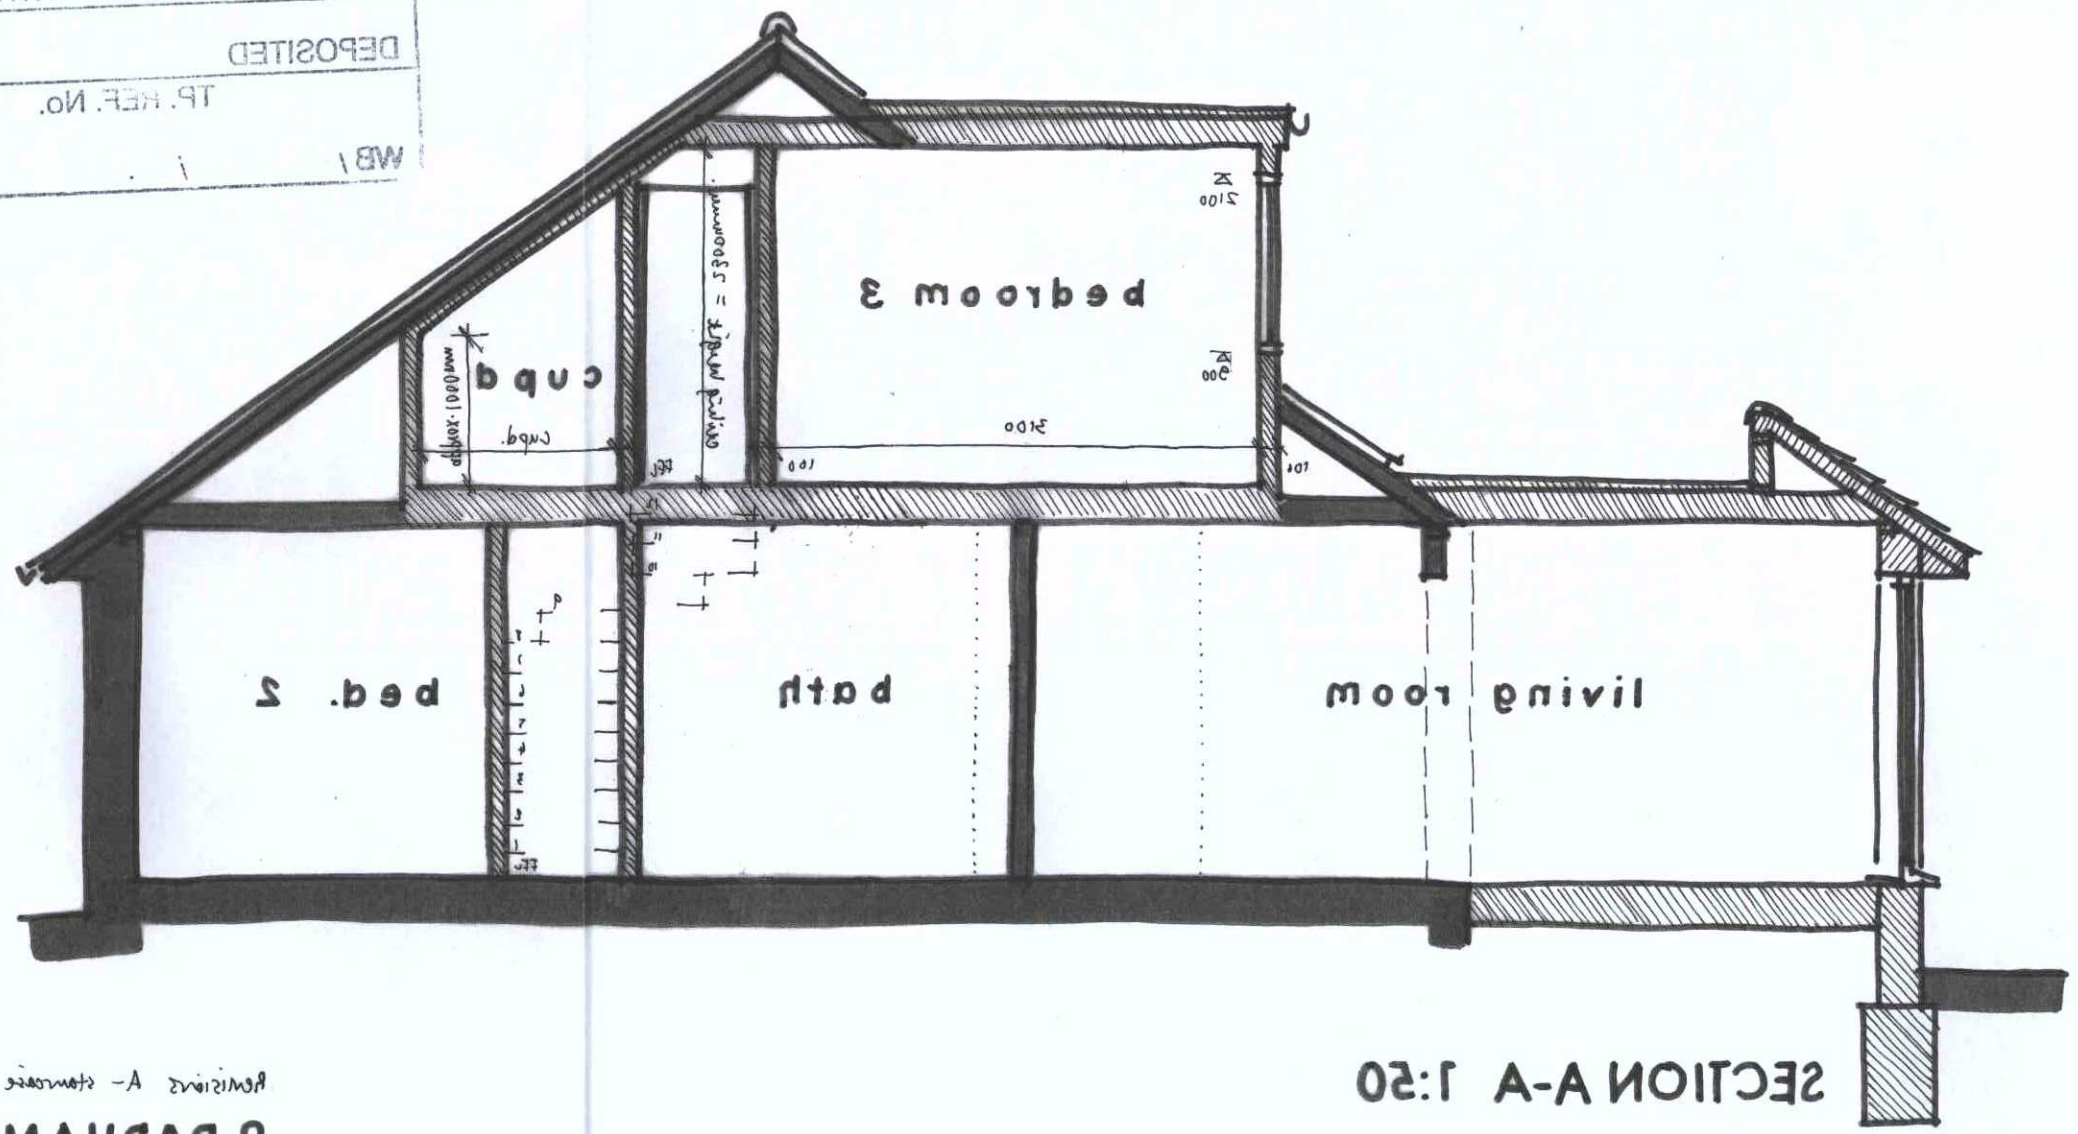

SECTION A-A 1:50

Wayne Gander MCIAT
Architectural Technologist
98 Durrington Lane
Worthing
West Sussex BN13 2RQ
Tel/Fax 01903 698817

Revisions A- staircase position moved 28/5/10

9 PARHAM ROAD, FINDON VALLEY, WORTHING

Proposals 05 A

June 2010