

Existing North Elevation

0 1m 2m 3m

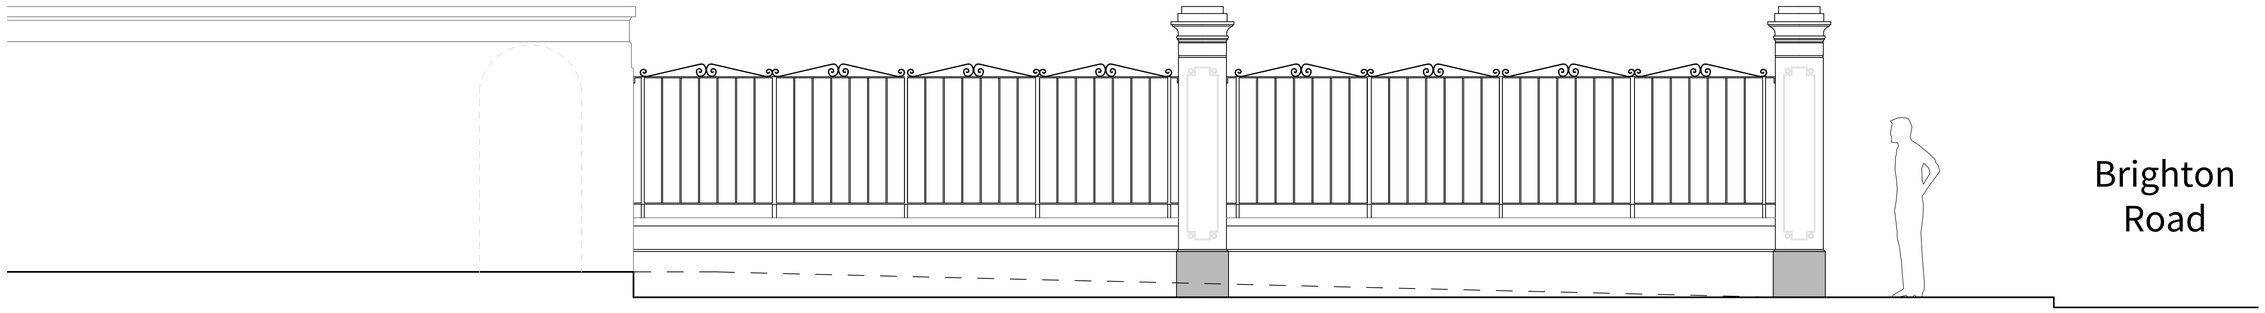

Existing East Elevation

0 1m 2m 3m

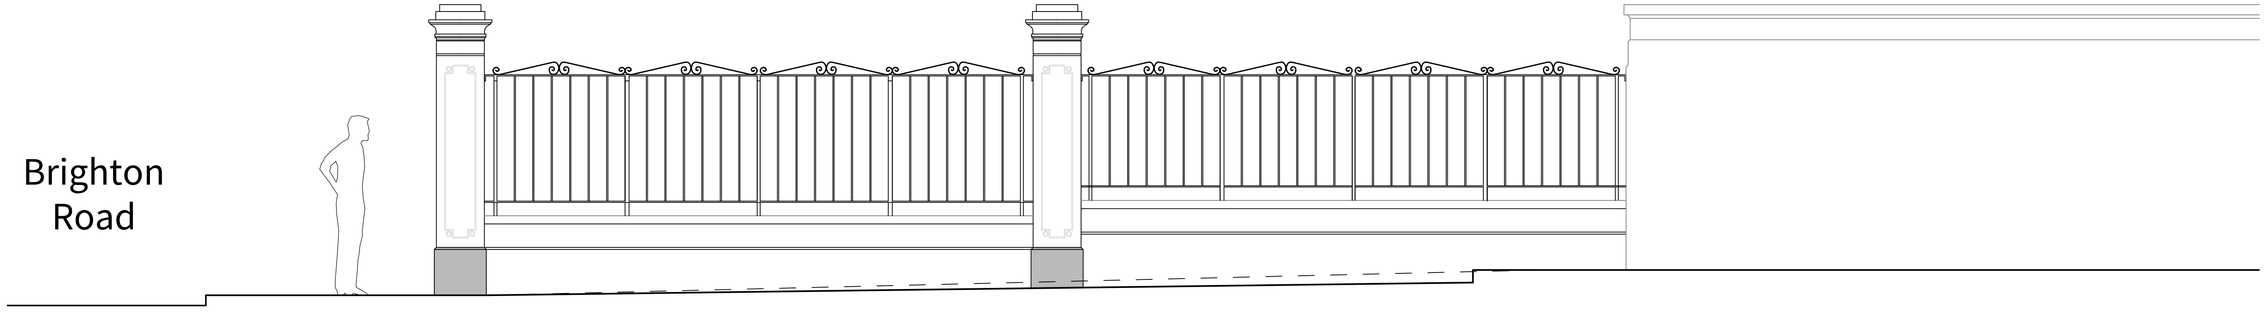

Existing West Elevation

0 1m 2m 3m

Copyright

This drawing is the copyright of fingerprint**studios** and may not be copied, altered or reproduced in any way or passed to a third party without written authority. All dimensions subject to site survey and site verification. Do not scale © other than for the purposes of planning.

Revisions

Graphical improvements

fingerprint**studios**

Scale

1/30 @A1

Date	Drawn	Checked
December 18, 2023	AM	PB

Project Title

Beach House,BrightonRd,Worthing BN112EJ

Drawing Title

Existing Zoomed Elevations

Status

Planning

Job Number

2018

Drawing Number	Revision
12	2