

South Rear Elevation

1 : 100

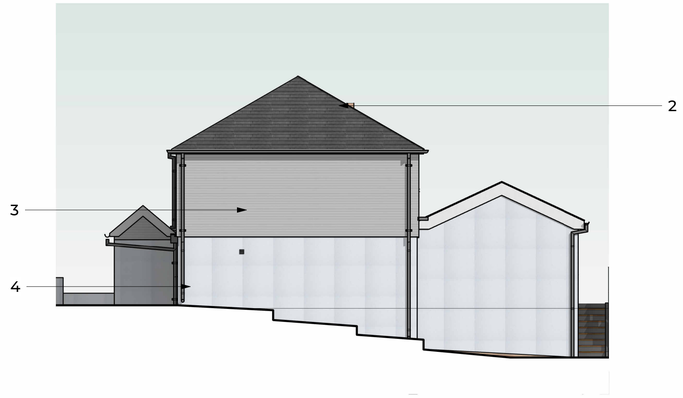

East Side Elevation

1 : 100

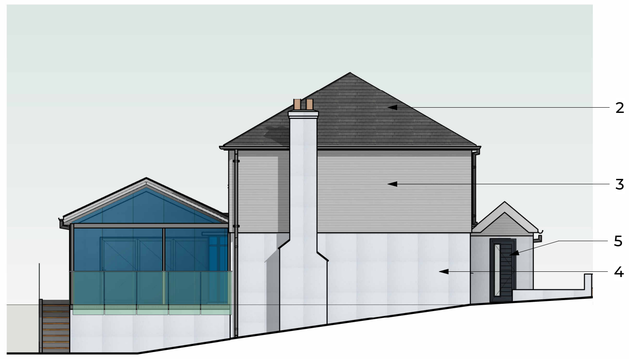

West Side Elevation

1 : 100

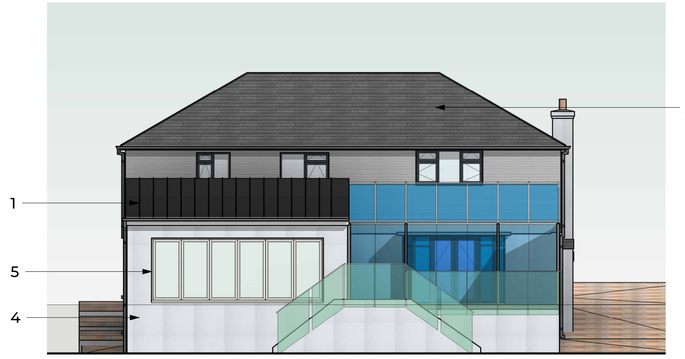

North Front Elevation

1 : 100

Material Key

1 
Anthracite Zinc Roof to the Rear Extension Only

2 
Grey Concrete Pan Tiles

3 
Cedral Horizontal Light Grey Cladding

4 
White Render

5 
Anthracite Aluminum Windows & Doors

0m 1m 2m 3m 4m 5m

VISUAL SCALE 1:50 @ A1

Notes:

1. THE COPYRIGHT OF THIS DRAWING IS VESTED IN ARCHEVOLVE AND IT MAY NOT BE REPRODUCED IN WHOLE OR PART OR USED FOR THE MANUFACTURE OF ANY ARTICLE WITHOUT THE EXPRESS PERMISSION OF THE COPYRIGHT HOLDERS.

2. WORK TO FIGURED DIMENSIONS ONLY.

3. THIS DRAWING IS TO BE READ IN CONJUNCTION WITH ALL RELEVANT ARCHITECT'S, SERVICE ENGINEER'S AND ARCHEVOLVE AND SPECIFICATIONS.

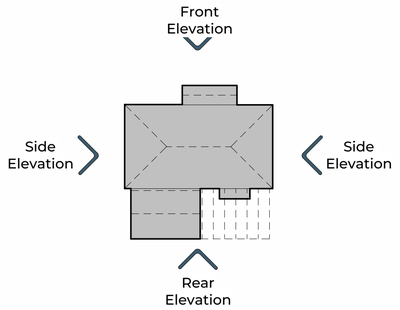

Revision Number	Revision Description	Issued by	Revision Date

DATE:	STATUS:	SHEET SIZE:
20/09/23	PLANNING ISSUE	A1

SCALE:	DRAWN:	CHECKED:
As indicated	AP	AP

CLIENT:

Mr S Konathala

SITE ADDRESS:

53 Ring Road
North Lancing
BN15 0QE

DRAWING: Discharge of Materials

TITLE: Elevations

REVISION:

DRAWING NO: ACR/006/23/20

PROJECT NO: 53RingRd

ARCHEVOLVE
// design @archevolve.co.uk
// www. archevolve.co.uk
// 07830 325566
CIAT CHARTERED PRACTICE