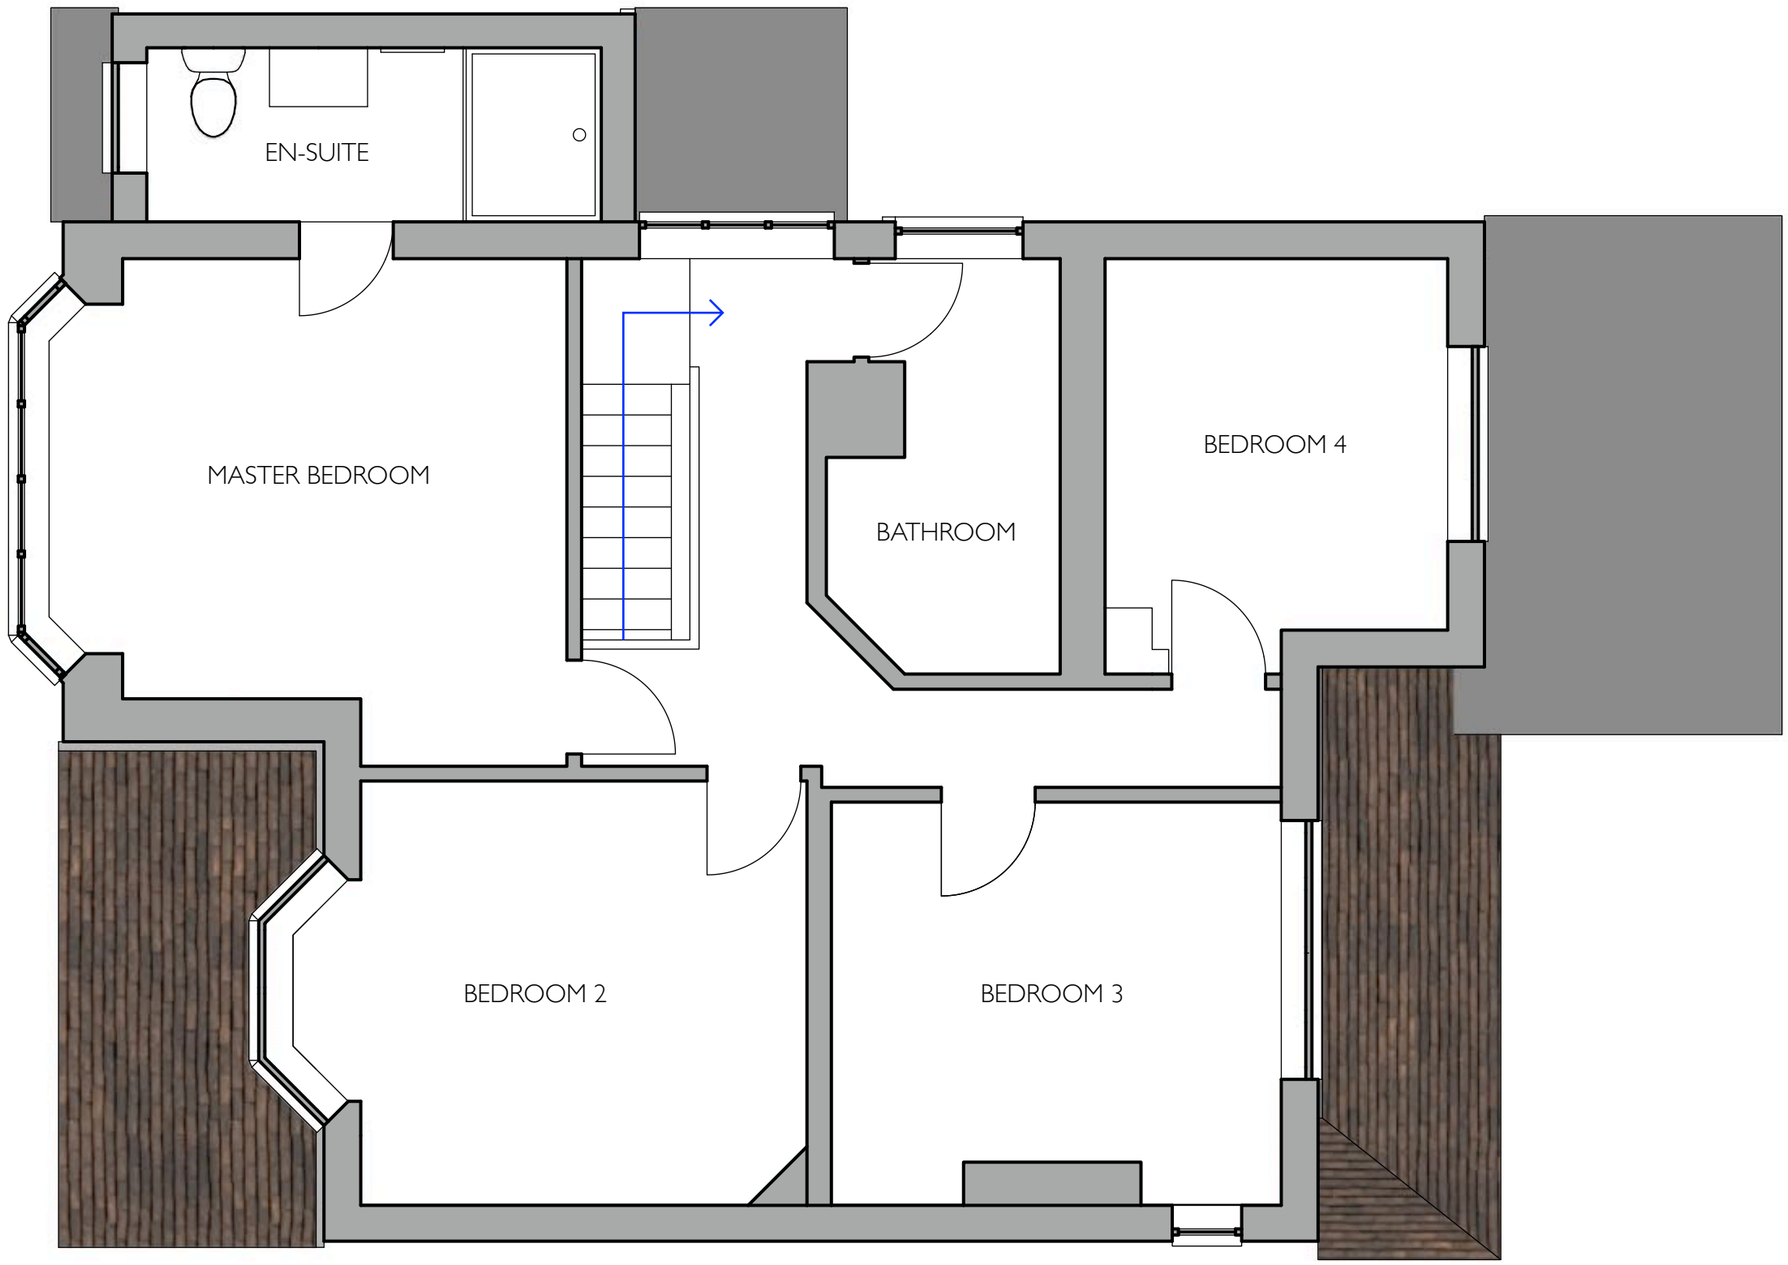

1M 2M 3M 4M 5M

Scale 1:50 @ A3

PROPOSED 1F PLAN

12 OLDFIELD CRESCENT, SOUTHWICK, BN42 4FZ

ARCHITECTURE BY JAKE MCLEWEE BSC (HONS): ARCHITECTURAL TECHNOLOGY

REFERENCE / DATE

A 444-3

22/07/2024

ARCHITECTUREBYJAKE.CO.UK