

SUSSEX FA - FOOTBALL GROUND

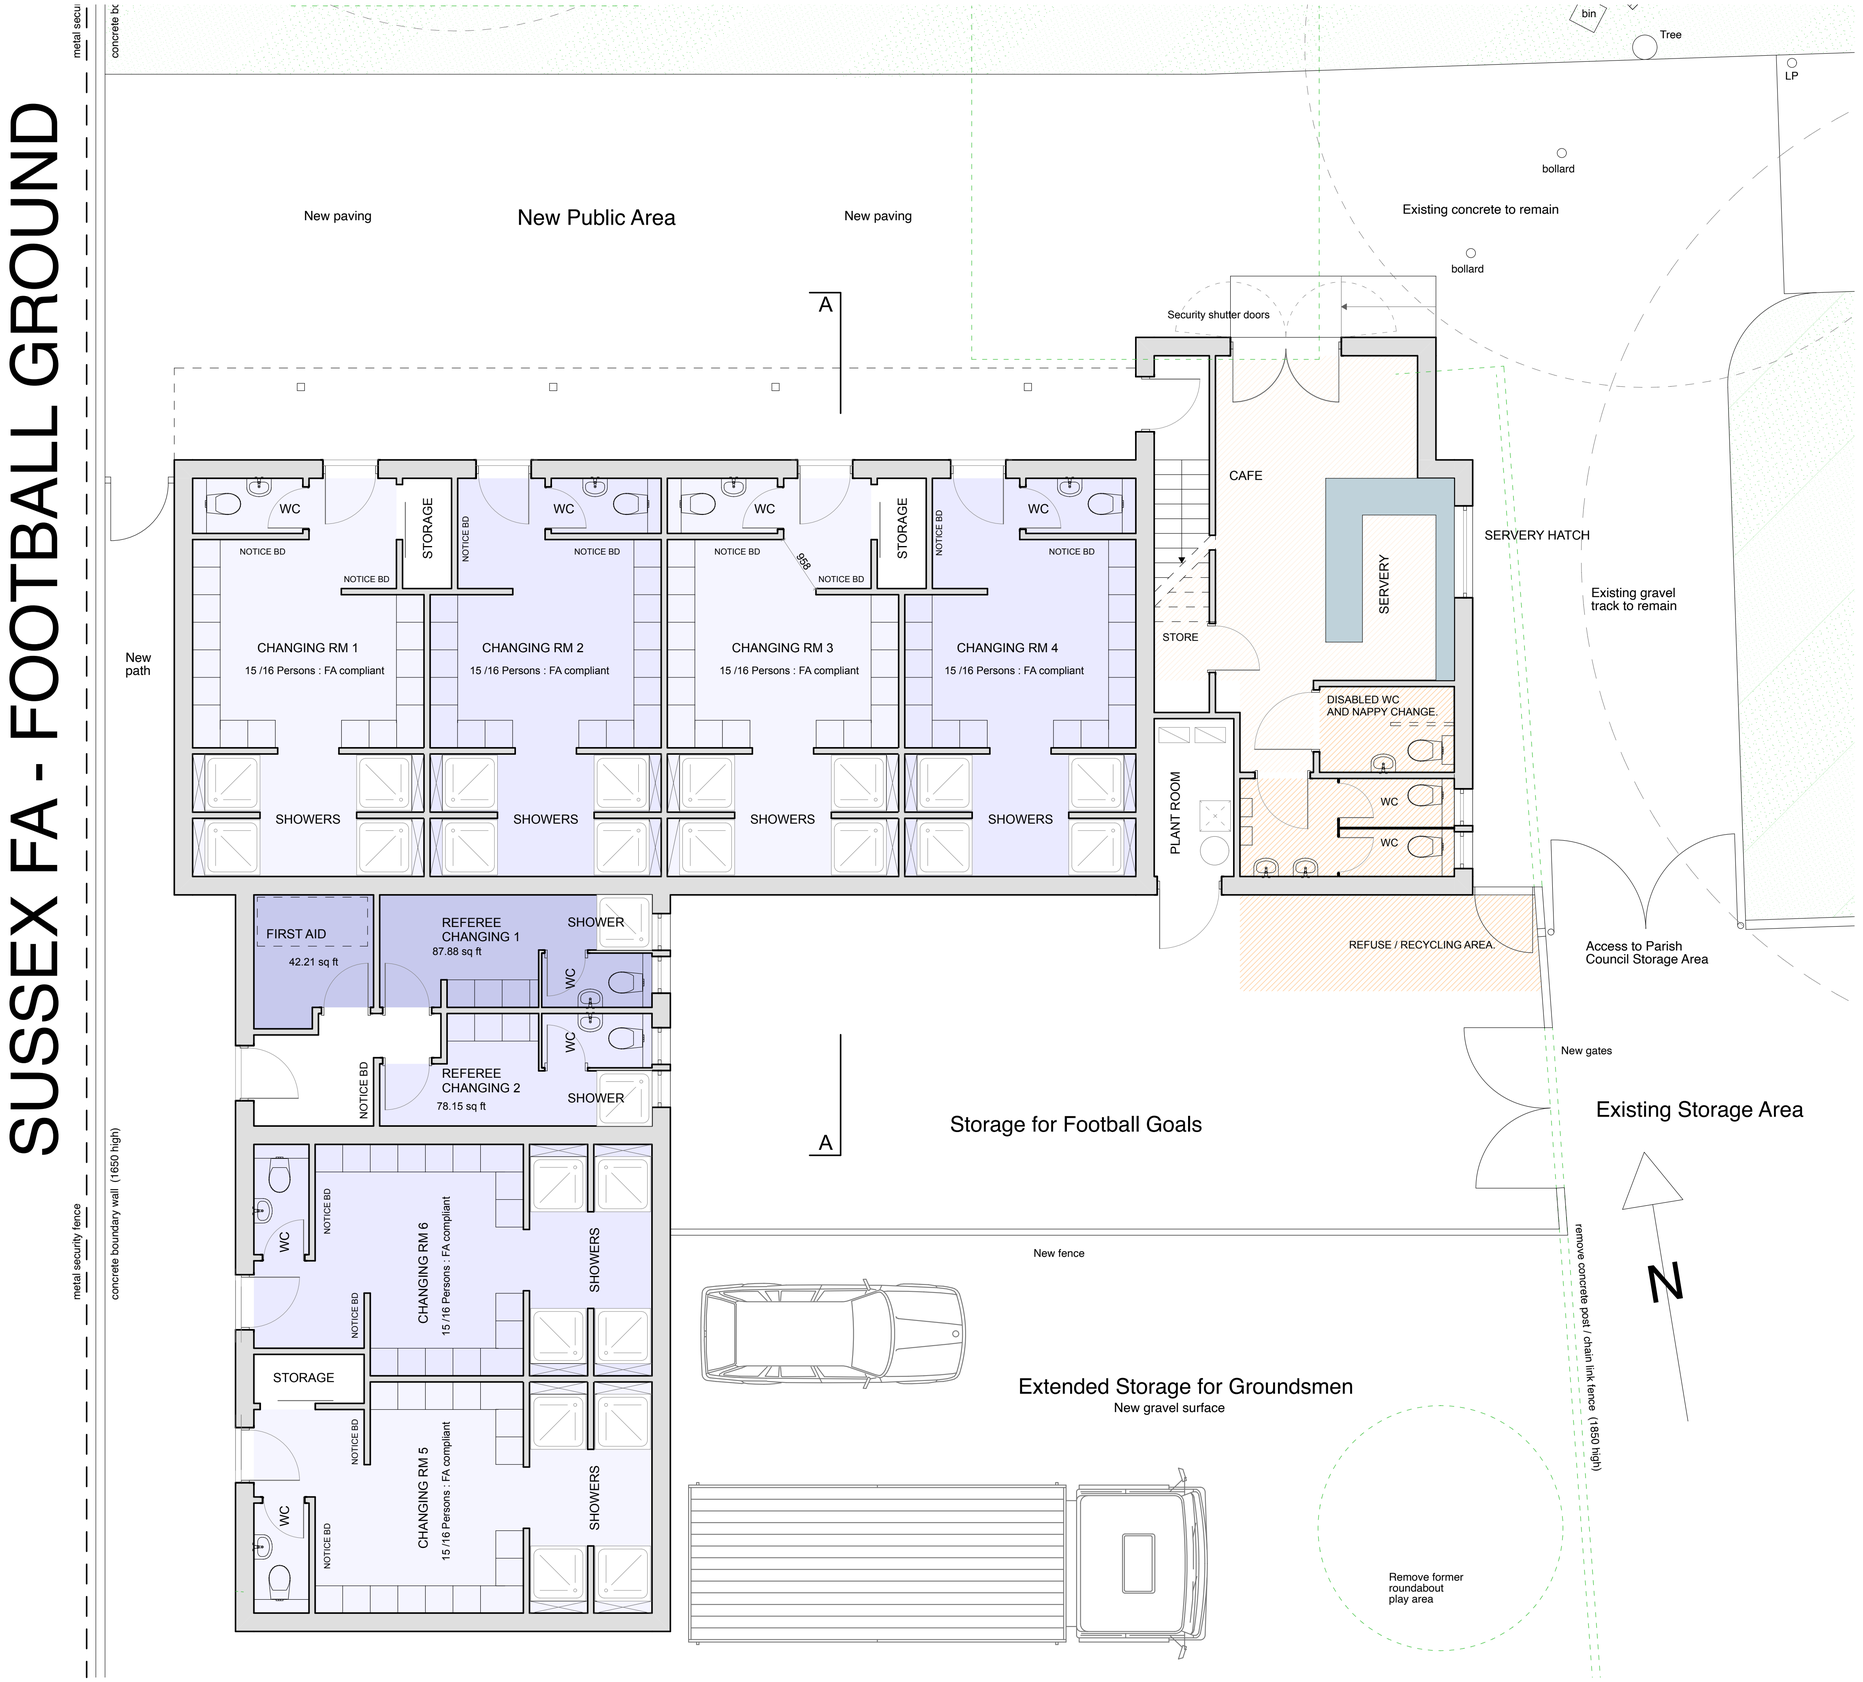


PROPOSED GROUND FLOOR PLAN (1:50)

Diagram 18 **Unisex wheelchair-accessible toilet with corner WC**

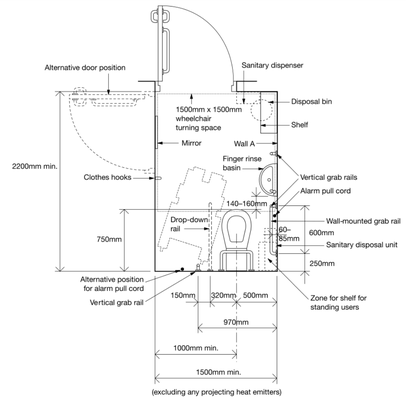

Note
Layout for right-hand transfer to WC

Diagram 19 **Heights and arrangement of fittings in a unisex wheelchair-accessible toilet** (looking towards wall A in diagram 18)

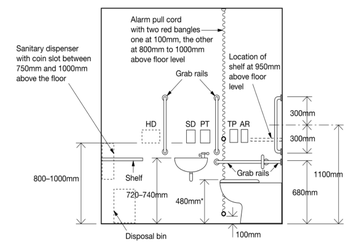

*Height subject to manufacturing tolerance of WC pan

HD: Possible position for automatic hand dryer (see also Diagram 20)
SD: Soap dispenser
PT: Paper towel dispenser
AR: Alarm reset button
TP: Toilet paper dispenser

Height of drop-down rails to be the same as the other horizontal grab rails

PLANNING ONLY

1 2 3 4 5 6 7 8 9 10
1:100 @ A1

1 2 3 4 5 6 7 8 9 10
1:50 @ A1

Work to indicated dimensions only. All dimensions to be confirmed on site. This drawing is to be read in conjunction with other drawings in this series and all relevant consultants drawings and documentation, where applicable. This drawing has been produced for the client and project identified below and is not intended for use by any other purpose other than indicated on this drawing. Report any discrepancies on this drawing to Garrick Architects for clarification.

GARRICK ARCHITECTS
www.garrickarchitects.co.uk

Scheme
NEW SPORTS CHANGING PAVILION
MONKS RECREATION GROUND,
CRABTREE LANE,
LANCING, WEST SUSSEX, BN15 9PP

Title
PROPOSED GROUND FLOOR PLAN

Client
LANCING PARISH COUNCIL

Scale	Date	Drawing Number
1:50 @ A1	FEBRUARY 2024	2325-P-02D