Southern Water

ADUR & WORTHING
19 OCT 2016
PLANNING SERVICES

Planning Services
Adur and Worthing Councils
Portland House
Richmond Road
Worthing
West Sussex
BN11 1LF

Developer Services
Southern Water
Sparrowgrove House
Sparrowgrove
Otterbourne
Hampshire
SO21 2SW

Tel: 0330 303 0119
Email: developerservices@southernwater.co.uk

Your Ref
AWDM/1296/16
Our Ref
PLAN-015737
Date
06/10/2016

Dear Sirs,

Proposal: Retention of new fencing and childrens' play area in the front garden (retrospective).
Site: 121 Brighton Road, Lancing, West Sussex, BN15 8HT.
AWDM/1296/16

Thank you for your letter of 28/09/2016.

Southern Water has no objections to the above proposal.

Yours sincerely

Developer Services [redacted]

Southern Water Services Ltd Registered Office: Southern House Yeoman Road Worthing BN13 3NX Registered in England No.2366670

SOUTHERN WATER

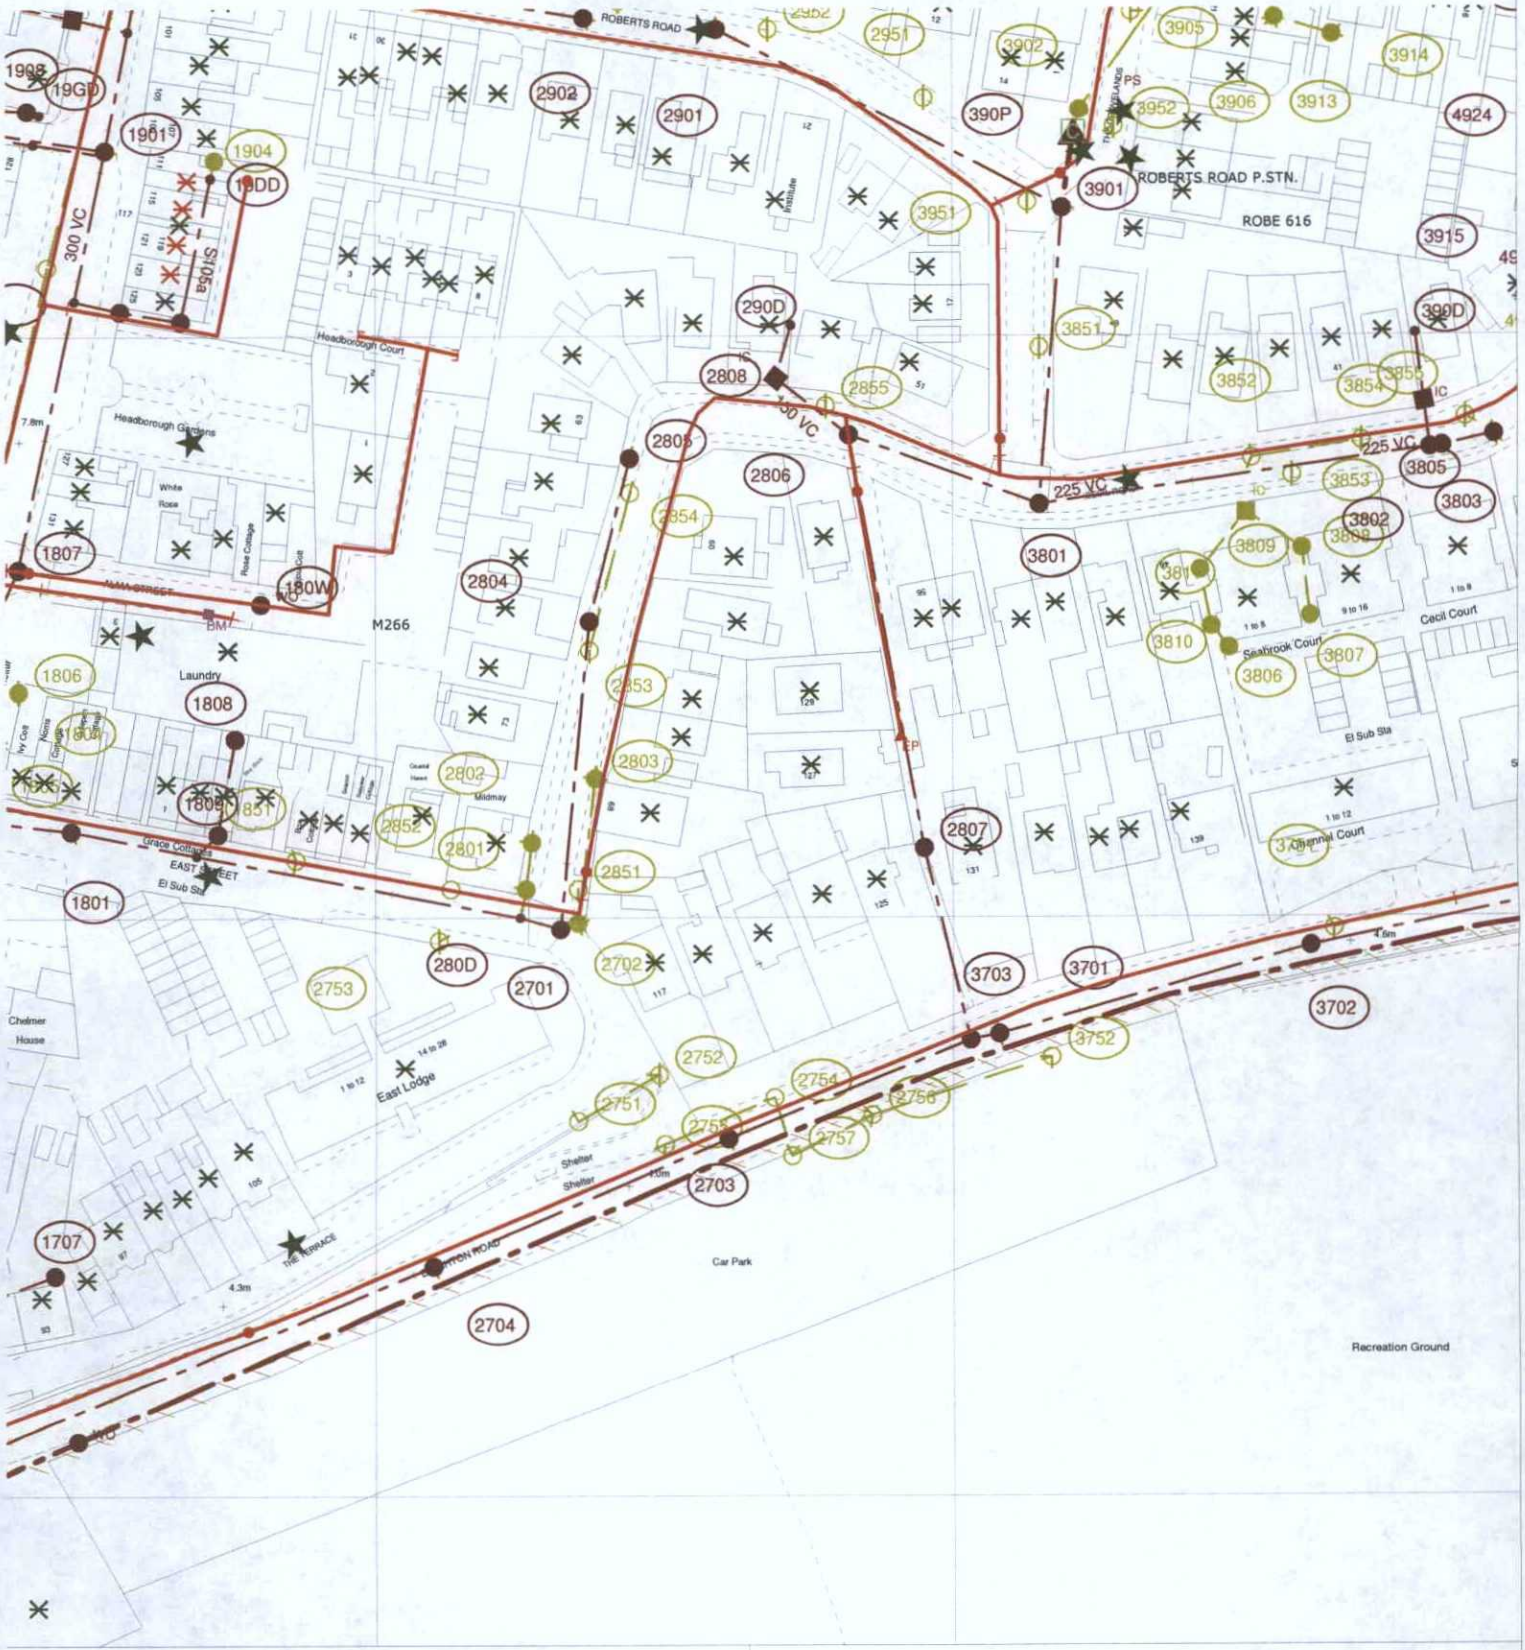

The positions of pipes shown on this plan are believed to be correct, but Southern Water Services Ltd accept no responsibility in the event of inaccuracy. The actual positions should be determined on site.

Based upon Ordnance Survey Digital Data with the permission of the controller of H.M.S.O. Crown Copyright Reserved Licence No. WU 298530

Southern Water

O.S. REF: TQ1803NW	Scale: 1:1250	Printed By: banuh	Date: 16-9-2016
Screen Print		Southern Water MapGuide Browser	
WARNING: BAC pipes are constructed of Bonded Asbestos Cement		Requested By:	
WARNING: Unknown (UNK) materials may include Bonded Asbestos Cement			

N