160 Downsway
Southwick
West Sussex
BN42 4WF

Adur & Worthing Council
10 MAY 2023
Business Support

Your Ref:AWDM/0553/23

Dear Sir/Madam,


I am writing in reference to a letter dated 27/4/2023 about a driveway at 151 Downsway Southwick BN42 4WF. While we have no problems with the driveway going ahead we do have a few questions about the positioning of the drop kerb. The plans do not show that directly opposite the drop kerb there is a disabled bay. What we would like to know is if there is enough room for the occupants to manoeuvrer in and out their driveway without hitting our car which is parked outside our house and in the disabled bay. While we know technically we have no legal right to our bay it is needed due to the disabilities of the people living at the above address and has been there for the last 20+ years.

To us it would have made more sense to put the drop kerb up by the gate like the house further up as the house opposite (162) has a driveway so no cars would be in the way as the occupants manoeuvrer in and out of the drive.

As council tenants we were unsure who we needed to contact if anyone in relation to these questions.

Yours sincerely

Mr and Mrs whitehead.

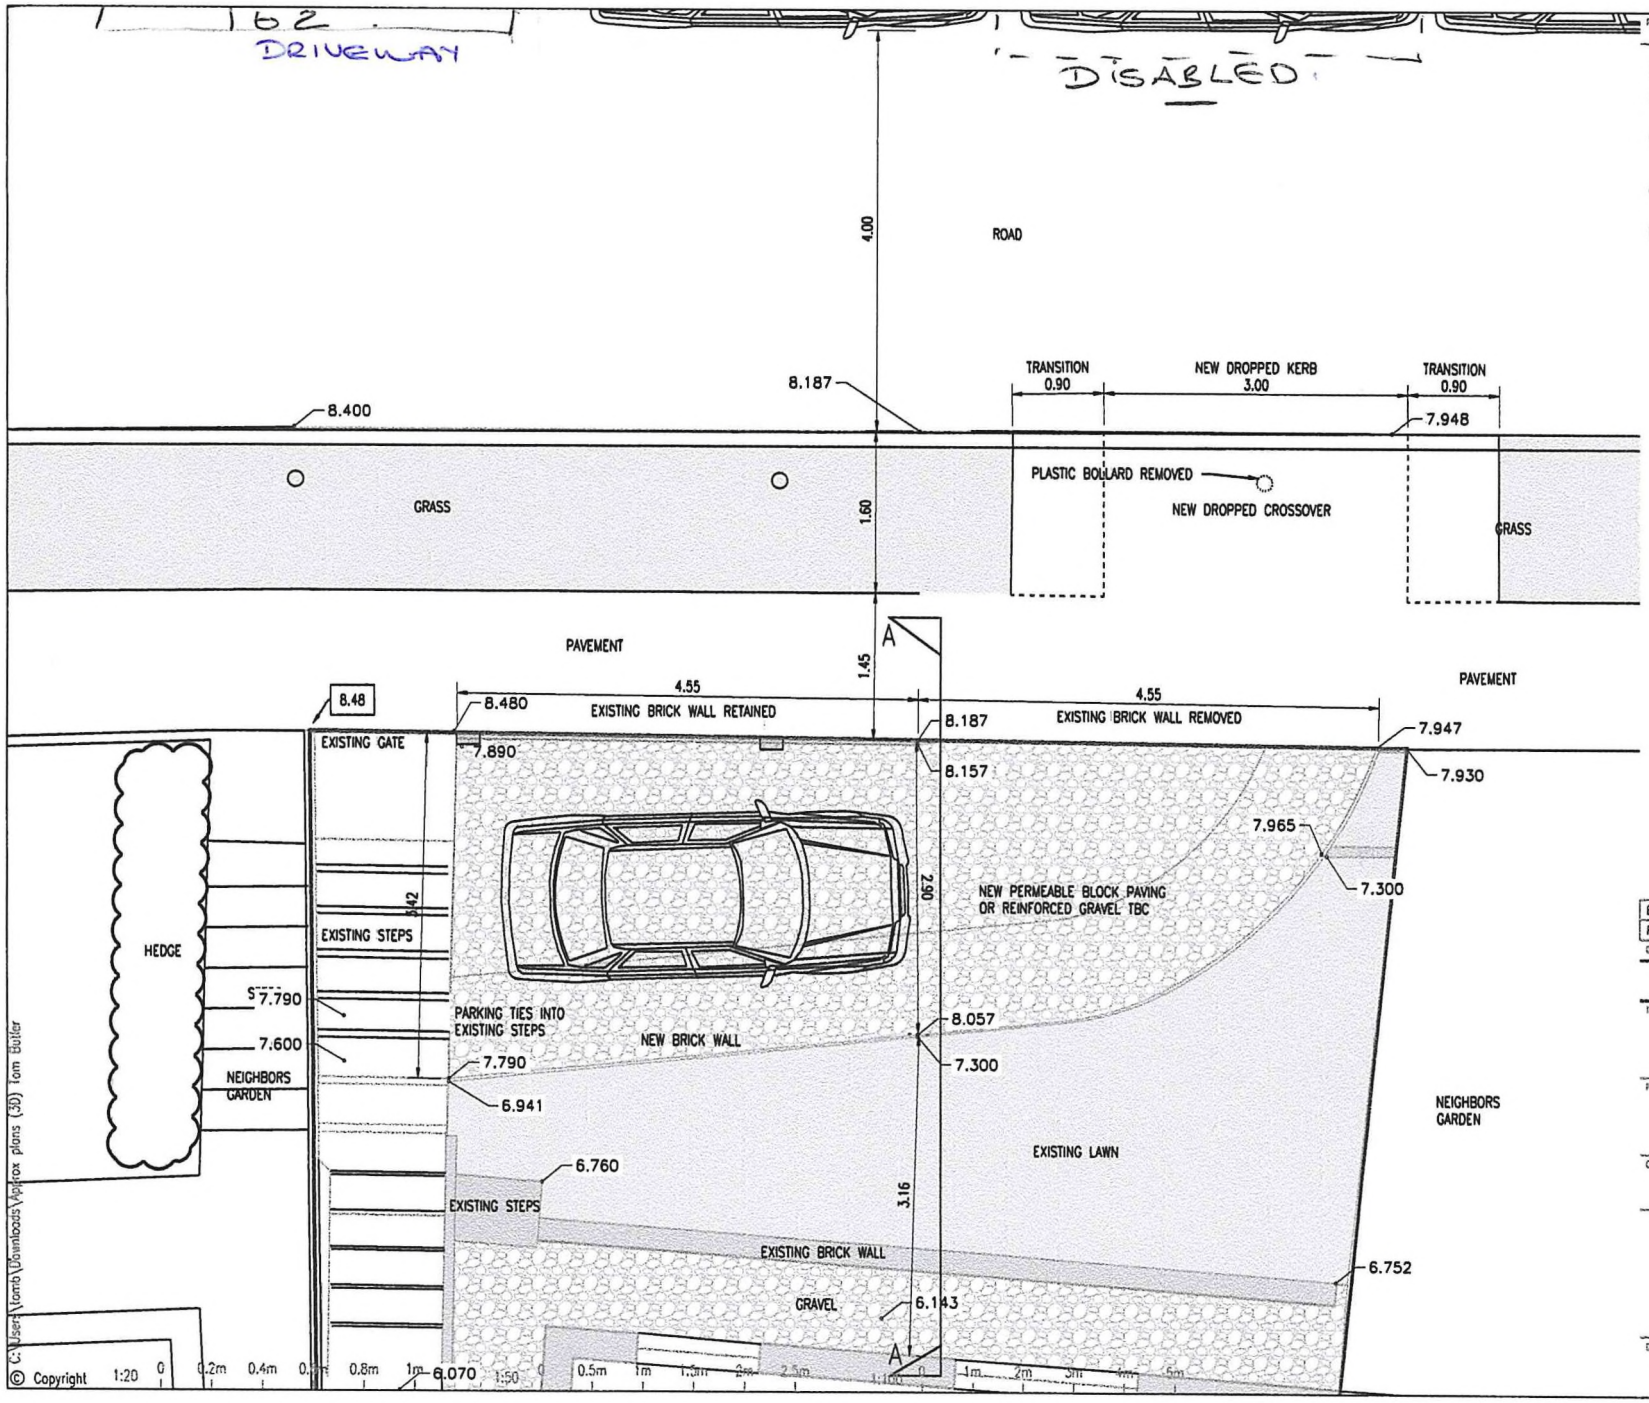

Project/Task No. 9000/01 Scale: 1:50 ORIGINAL DRAWING SIZE

1. GENERAL

(i) This drawing is not to be scaled, work to figured dimensions only, confirmed on site.

(ii) This drawing is to be read in conjunction with all relevant architect drawings, detailed specifications where applicable and all associated drawings in this series.

(iii) Any discrepancy on this drawing is to be reported immediately to t partnership for clarification.

(iv) The contractor is responsible for all temporary works and for the stability of the works in progress.

BOLLARDS ADDED, DROPPED KERB REDUCED	TRB	BAK	14.04.23	P
FIRST ISSUE	TRB	BAK	12.04.23	P
Description	By	Aprvd.	Date	Rev.

ISSUED FOR APPROVAL

Title
PROPOSED PARKING LAYOUT

Project
151 DOWNSWAY
DRIVEWAY WORKS

Client
BB CONSULTING

Drawing No. 9000-B&B-ZZ-XX-DR-C-0102 Status S0 Rev. P0

© Copyright

C:\Users\tomb\Downloads\Approx plans (30) tom Butler