
DO NOT SCALE FROM THIS DRAWING


1m 2m 3m 4m 5m 6m 7m 8m 9m 10m
1:100 Scale Bar

10m 20m 30m 40m
1:500 Scale Bar


10m 20m 30m 40m 50m
1:1250 Scale Bar

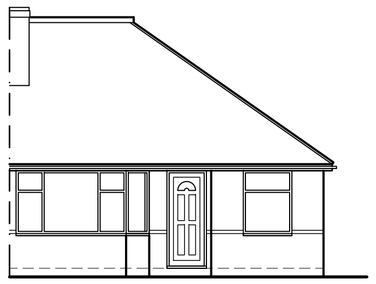


South Elevation 1:100

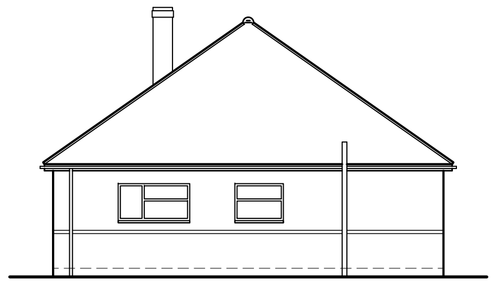


East Elevation 1:100

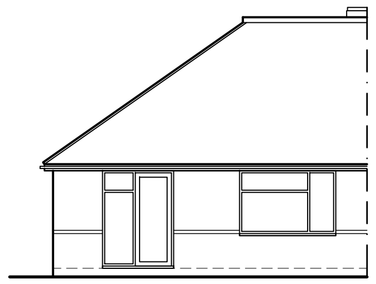

North Elevation 1:100

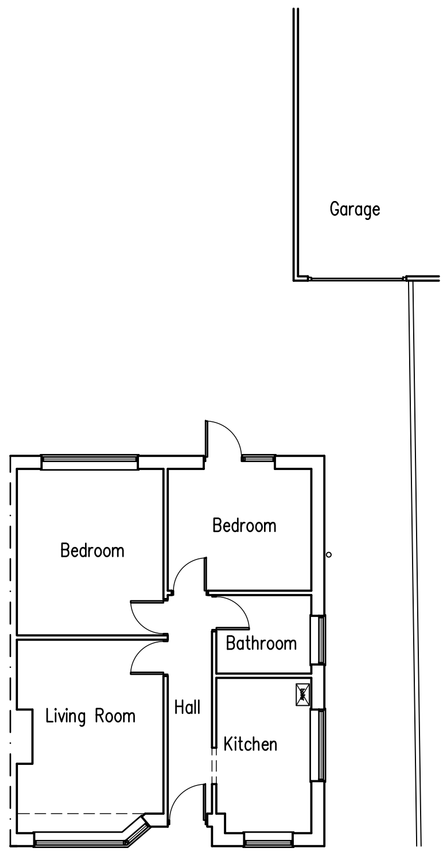

Ground Floor Plan 1:100

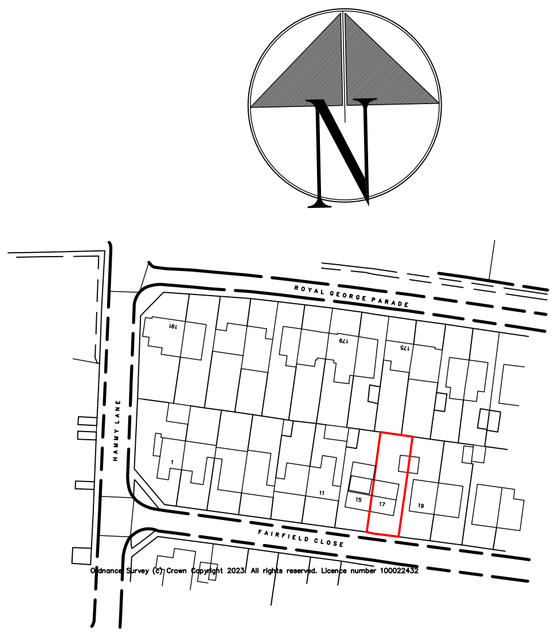

Location Plan 1:1250



Block Plan 1:500

Proposed Conversion Of Roof Space, Single Storey Rear & Side Extension and Porch at: 17 Fairfield Close, Shoreham-By-Sea, West Sussex BN43 6BH

rja Planning & Building Consultants Ltd.
9 Sea Spray Avenue
Shoreham-By-Sea
West Sussex BN43 5PR
t: 01273 467297 mob: 07971 375739
e: rex@rjapbc.co.uk web: www.rjapbc.co.uk

Chartered Institute of Architectural Technologists

PROJECT: 17 Fairfield Close, Shoreham-By-Sea
DRAWING TITLE: Existing Floor Plans & Elevations
CLIENT: Mr and Mrs J. Ford
DWG NO: DWG-100
REVISION:
SCALE: 1:100, 1:500, 1:1250
DATE: 09.08.23
DRAWN: rex