



ROOF PLANS 1:200 @ A1

ELEVATIONS 1:100 @ A1

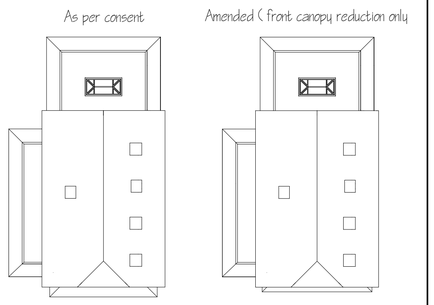

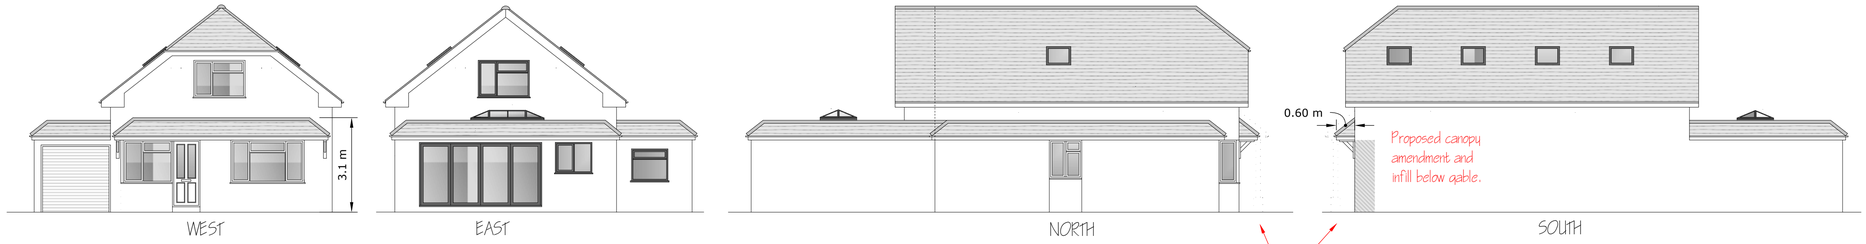


AS PER CONSENT GRANTED


NOTE:
FF (loft) - NO CHANGE
REAR EXTENSION (no change)

MATERIALS:
WALLS: WHITE RENDER FINISH
WINDOWS: WHITE / GREY
ROOF: TILED AS EXISTING

NORTH

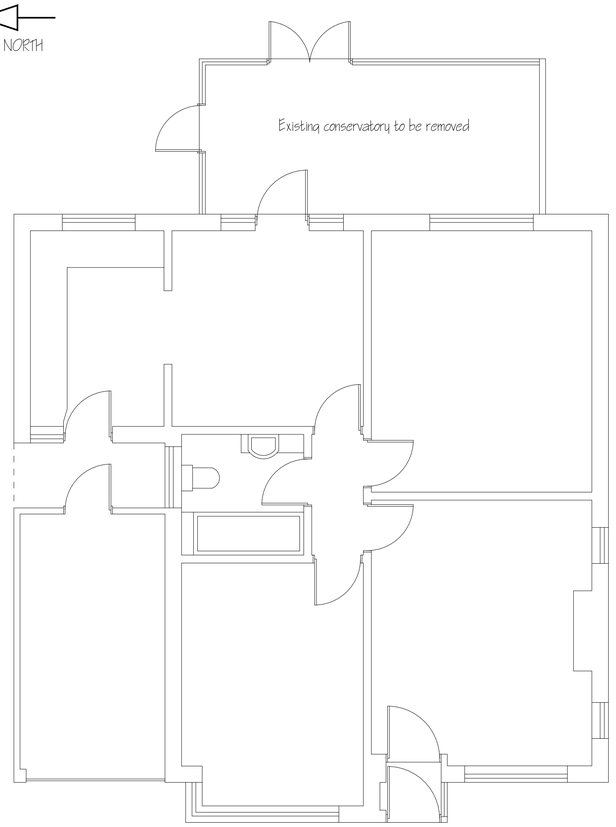


EXISTING
GROUND FLOOR

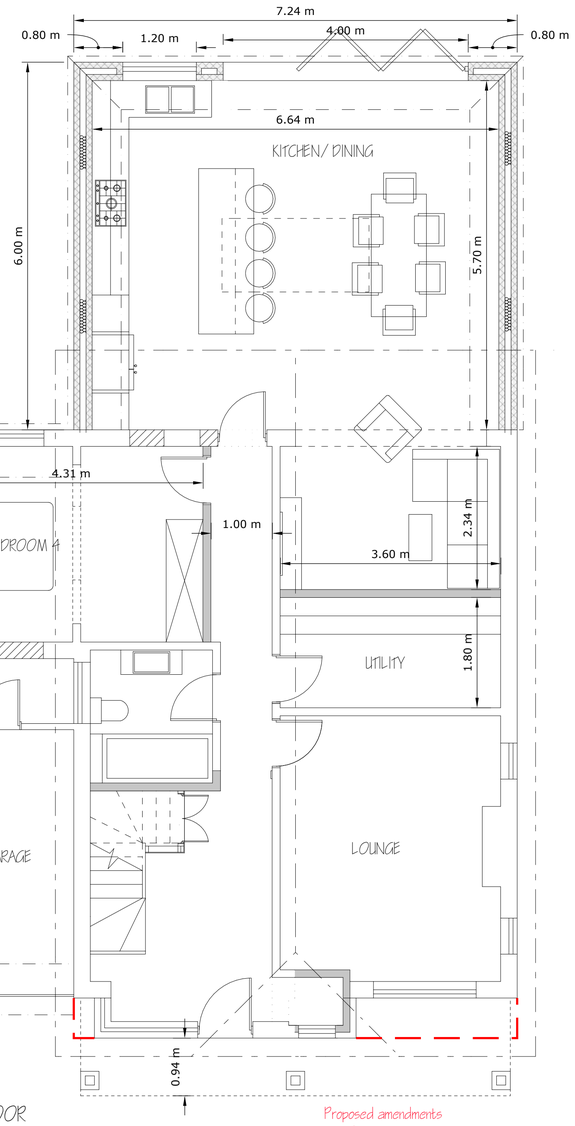

PROPOSED
GROUND FLOOR
(as per latest consent)

PLANS 1:50
@ A1 PAPER SIZE

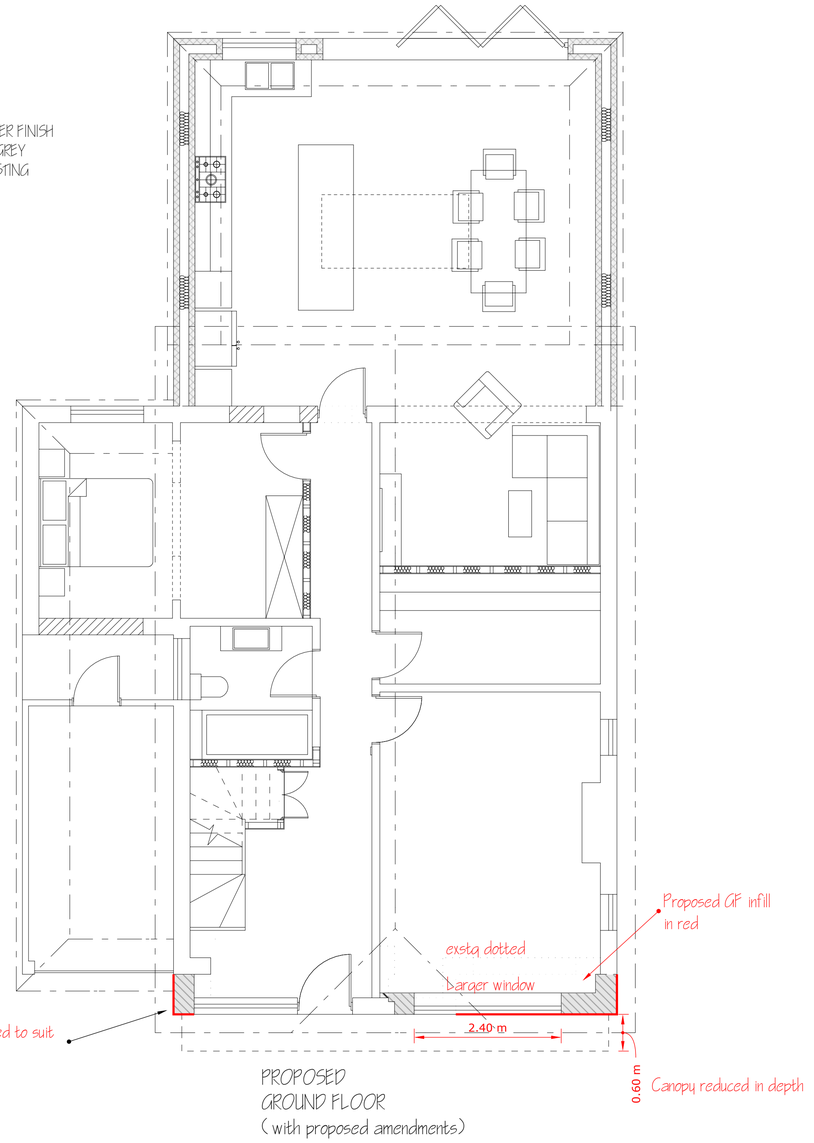

PROPOSED
GROUND FLOOR
(with proposed amendments)

deadspace DESIGNS

PROPOSED EXTENSION AND LOFT WORKS at 36 ROSE WALK , GORING-BY-SEA , WORTHING , WEST SUSSEX , BN12 4AU

DRAWING: PLANS AND ELEVATIONS - NMA APPLICATION SCALE: AS MARKED DATE: 19/09/2023 DRWG No: DS/NORRIS/01 rev3 amend

1:50 @ A1 paper size 0 1 2 3m

1:100 @ A1 paper size 0 1 2 3 4 5m