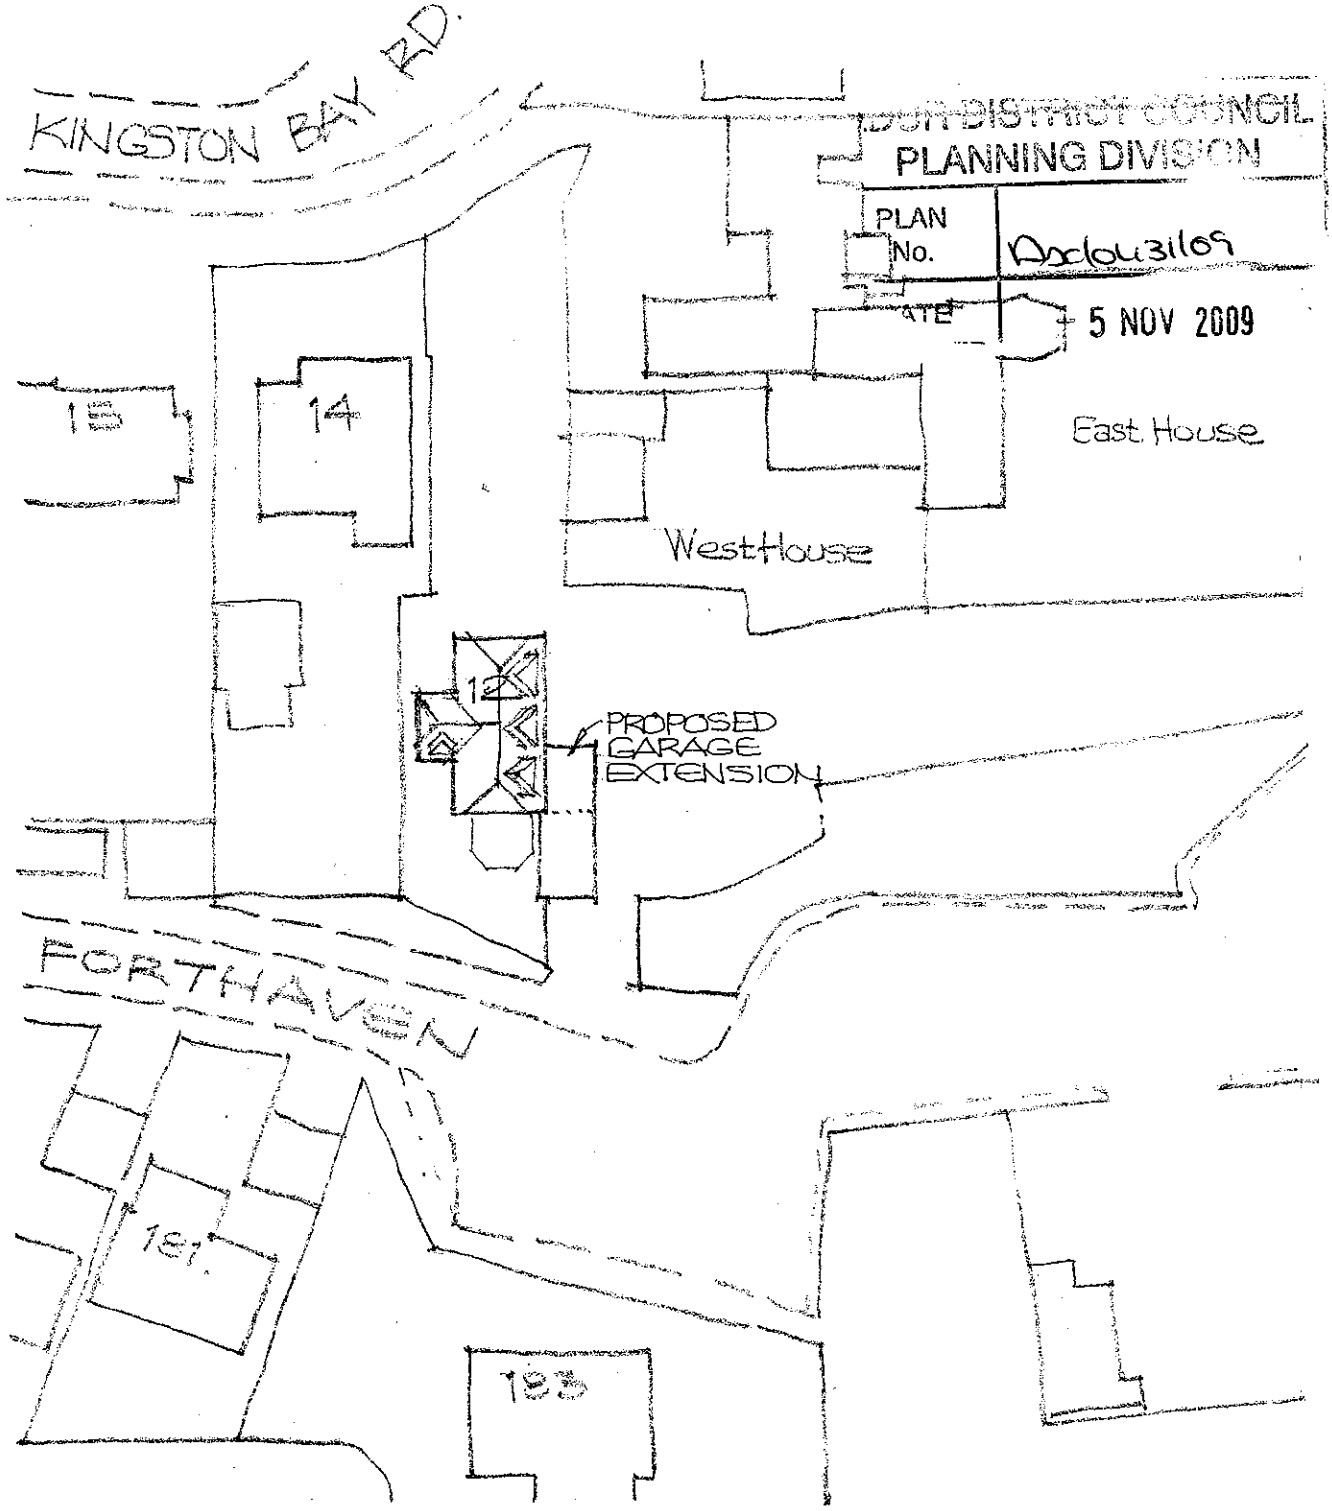

GEOFFREY LAWRANCE
CHARTERED ARCHITECT
DIP. ARCH. RIBA

32 PARKSIDE
SHOREHAM-BY-SEA
WEST SUSSEX, BN43 6HA

TELEPHONE 01273 462793

north

12 KINGSTON BAY ROAD
block plan 1:500

DATE 04 2001
DRAWN AL