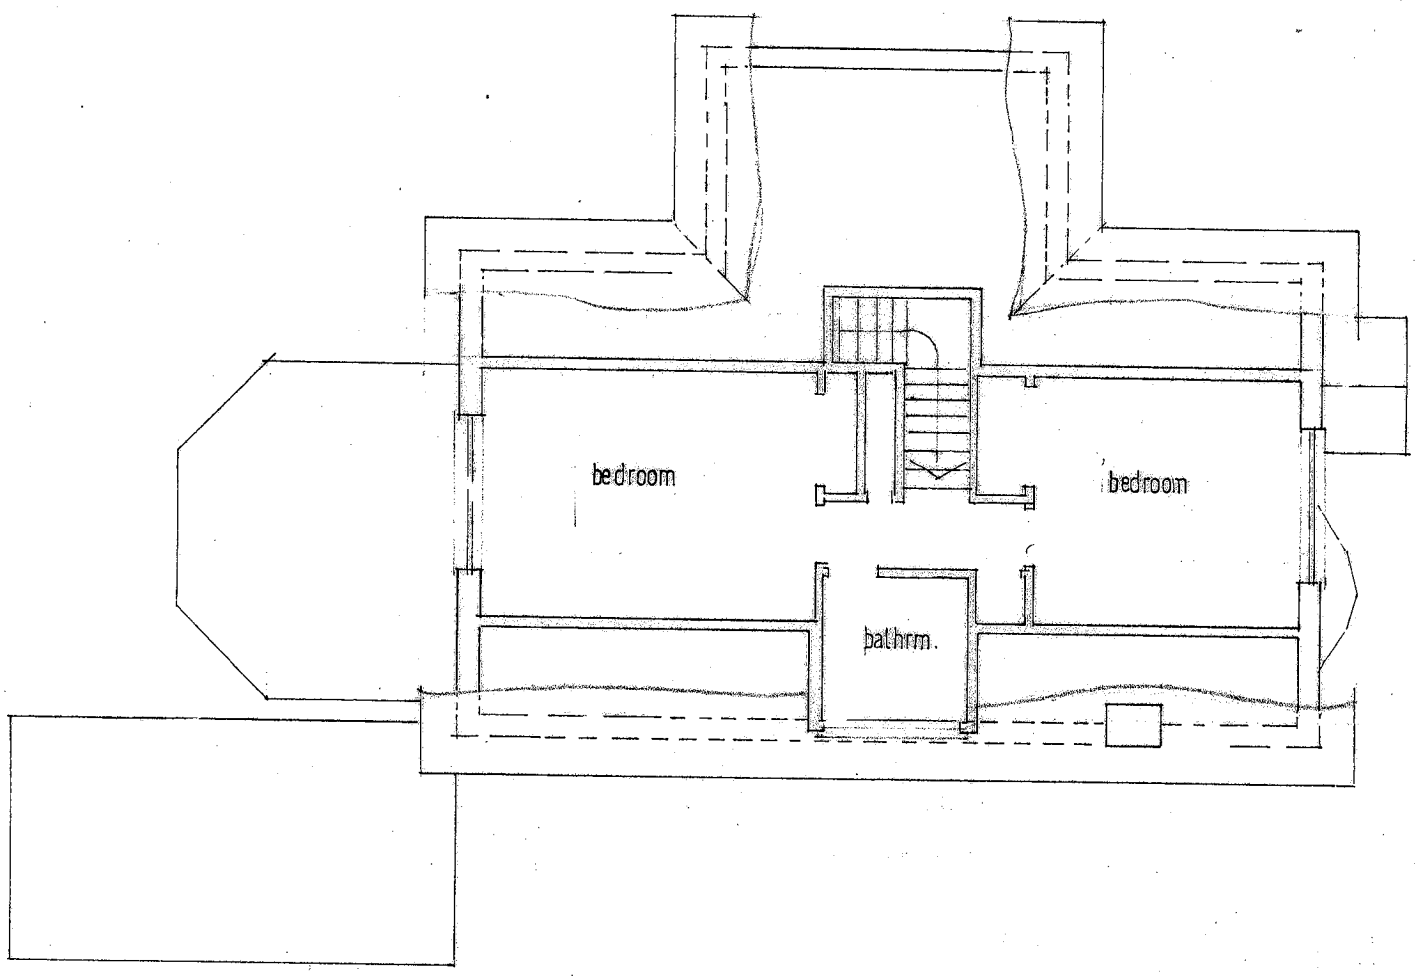

first floor plan_existing

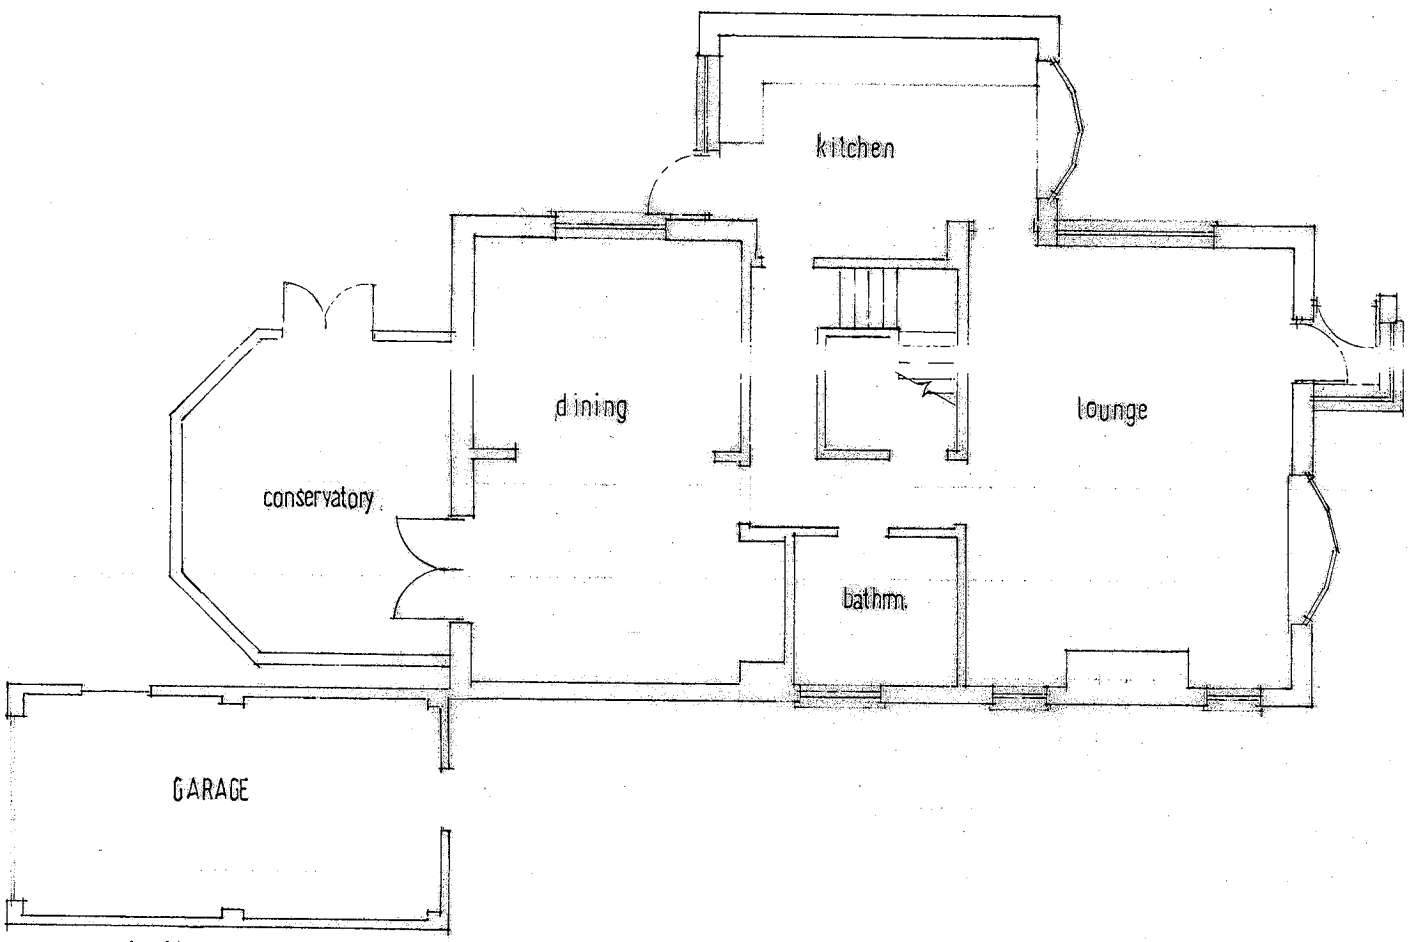

ground floor plan _ existing

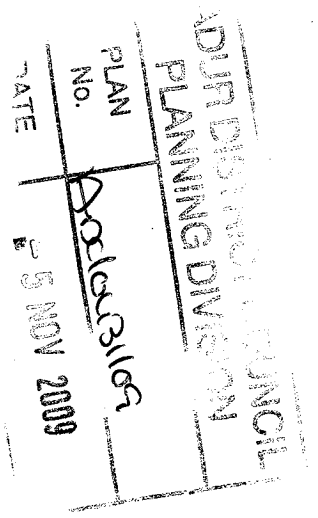

GEOFFREY LAWRANCE
CHARTERED ARCHITECT
DIP. ARCH. RIBA

32 PARKSIDE
SHOREHAM-BY-SEA
WEST SUSSEX, BN43 6HA

TELEPHONE 01273 462793

12 KINGSTON BAY ROAD SHOREHAM

floor plans as existing

SCALE 1:100
DATE 02.04
DRAWN CL

DRG No 01.15.04