ADUR & WORTHING PLANNING SERVICES	
PLAN	AWDM/ 1190/18
DATE VALID	14 AUG 2018

Existing

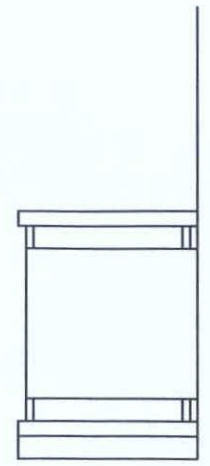

North

Proposed

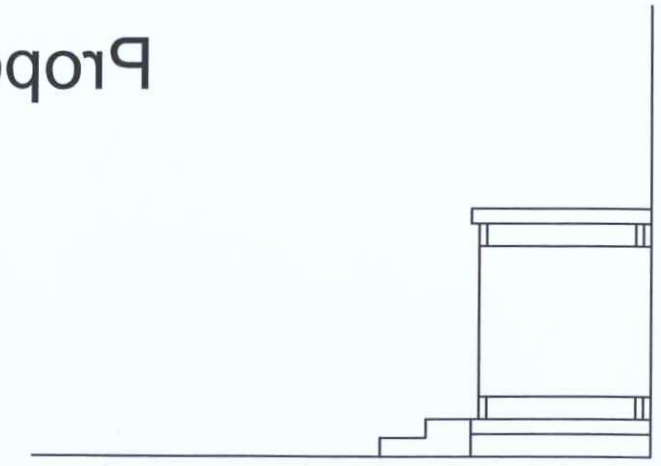

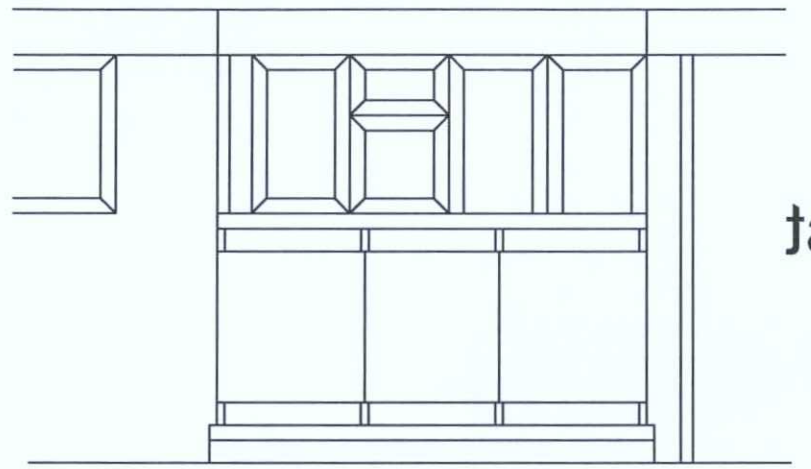

South West

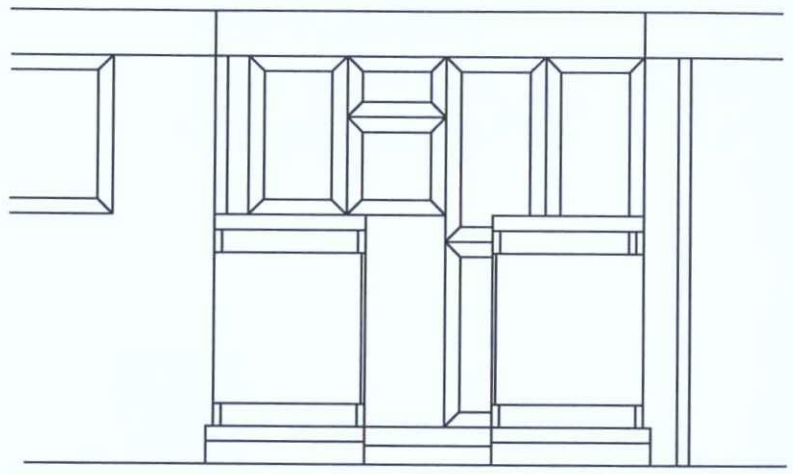

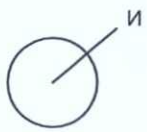



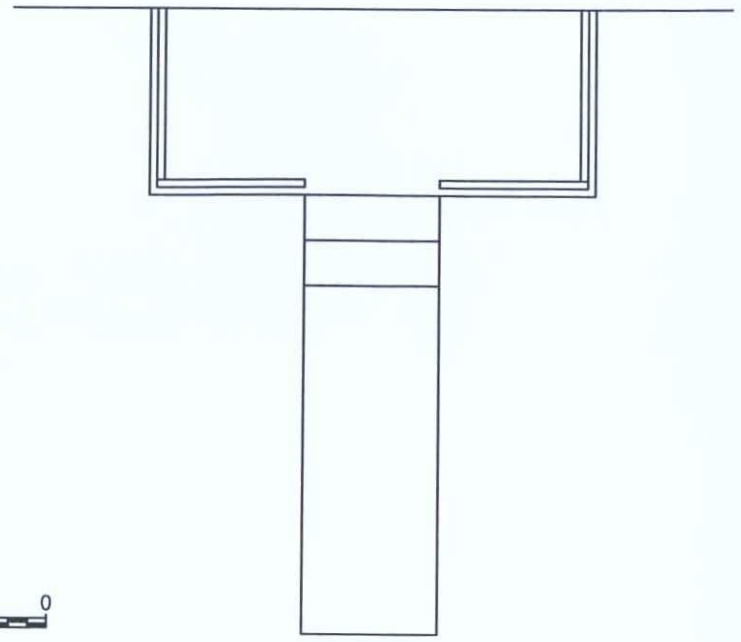

Mr Simon Holmes
Flat 3 Aston House
Freehold Street
Shoreham
BN43 5TQ

Balcony Adaptation

Scale: 1:50
Date: AUG 2018
Drawn: Stephanie McCarthy

003/FRE

/02

ADUR & WORTHING HOME IMPROVEMENT ASSISTANCE
ADUR & WORTHING COUNCILS
PORTLAND HOUSE
RICHMOND ROAD
WORTHING
BN11 1HS

0 50 100