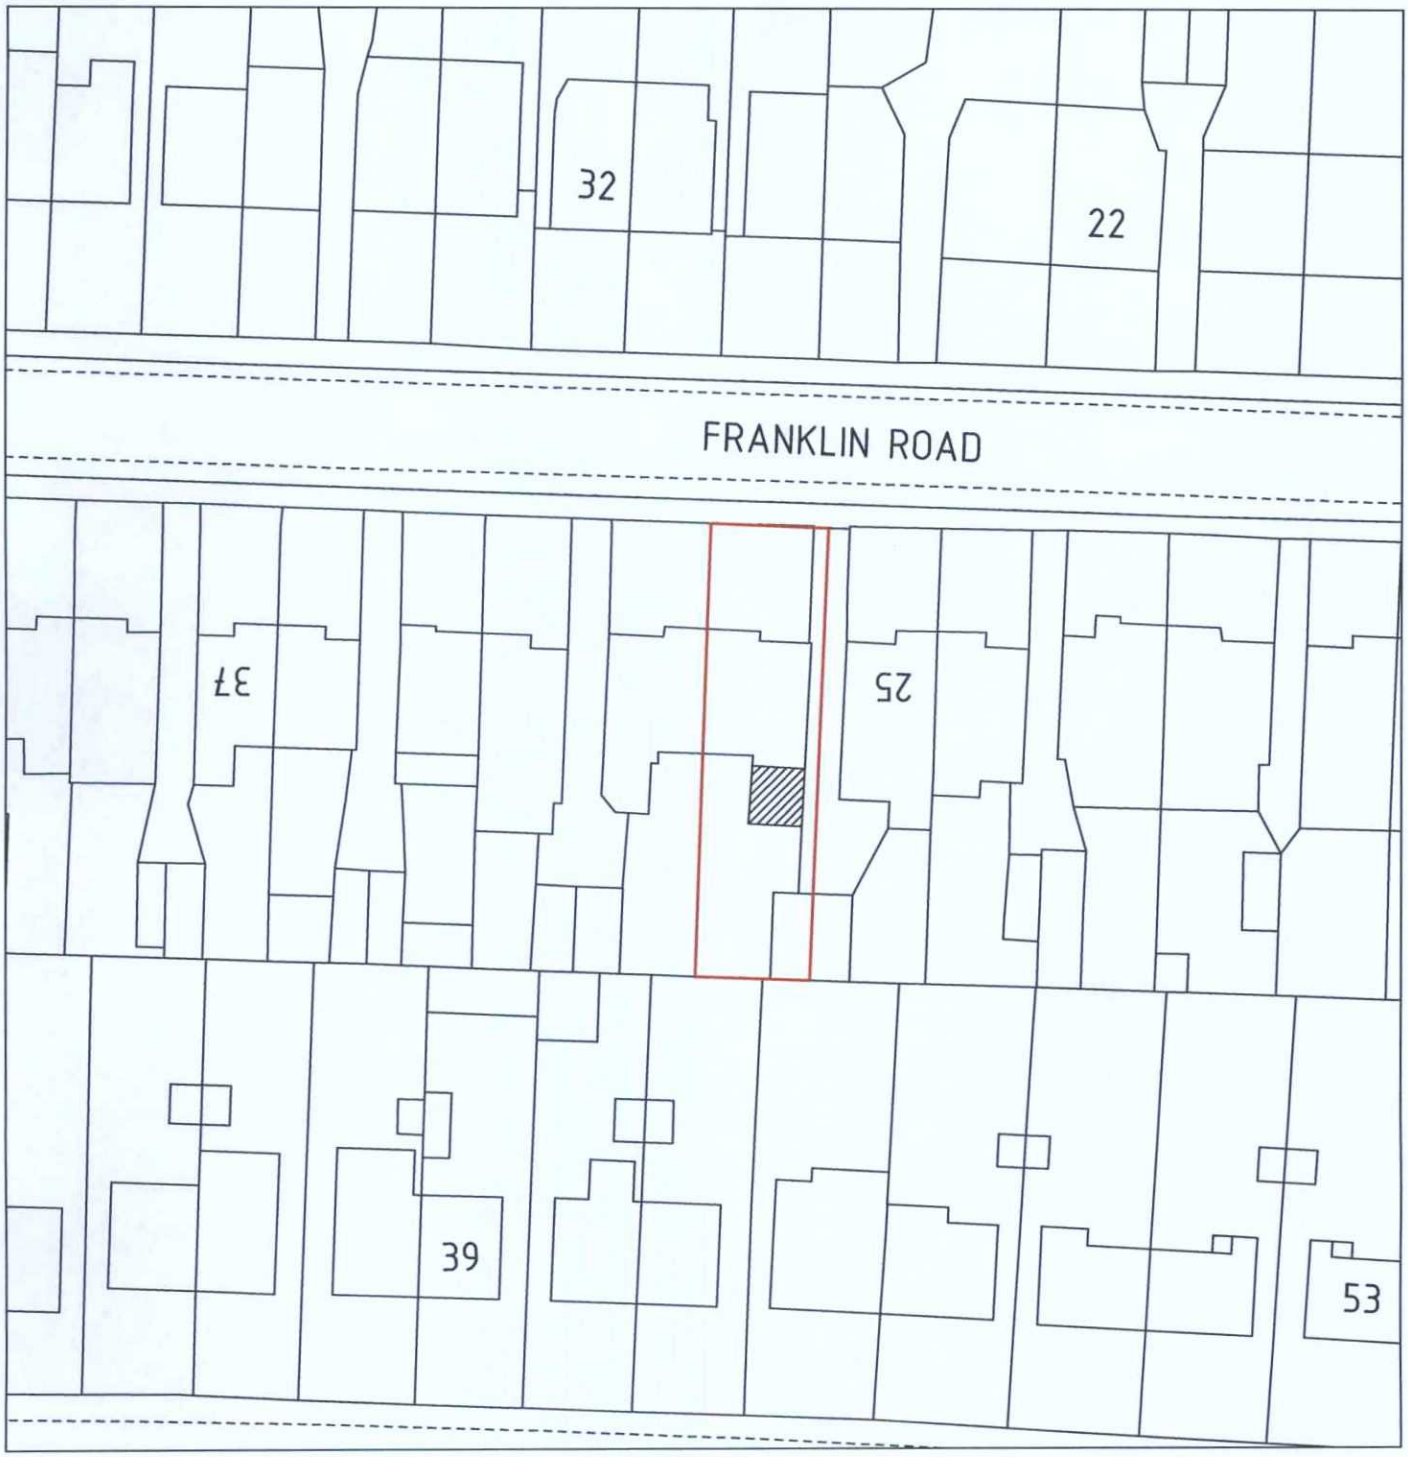

SCALE BARS (metres)

0 10 20 30 40

1:500

BLOCK PLAN

N

W E

S

ADUR & WORTHING
PLANNING SERVICES

PLAN	AWDM/ 1261/18
DATE VALID	15 AUG 2018

Phil Brigly BSc (Hons) MBEng
Building Engineer

email: philbrigly@gmail.com
mob: 07966 578180

partner LABC

ADDRESS: 27 FRANKLIN ROAD
SHOREHAM-BY-SEA

PROJECT: REAR EXTENSION

SCALE: 1:500 DATE: August 2018 DRAWING No: PBP1033/03 DRAWING SIZE: A4 210x297mm