

NOTIONAL WESTERN ELEVATION

SOUTHERN ELEVATION

NOTIONAL EASTERN ELEVATION

EXISTING ELEVATIONS AND PROPOSED SIGNS - SCALE 1:100

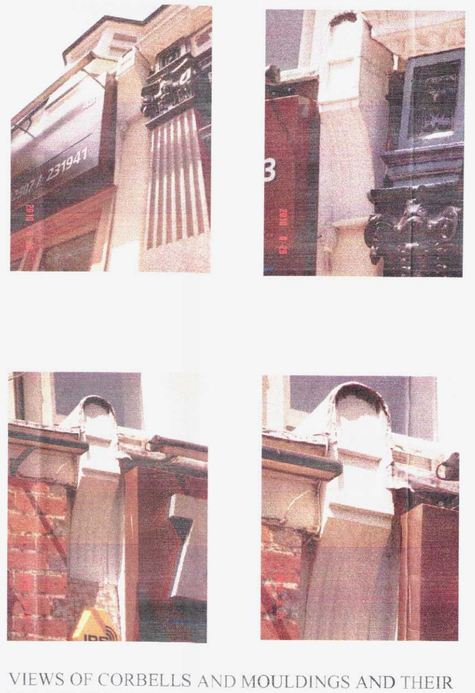

VIEWS OF CORBELLS AND MOULDINGS AND THEIR RELATIONSHIP TO THE CURRENT FASCIA SIGN

T.P. OFFICE COPY

BOROUGH OF WORTHING
DEPOSITED 14/4/11
TP. REF. No.
WB/10/117/ADV

WORTHING BOROUGH COUNCIL
23 AUG 2011
CONSENT GRANTED
~~SUBJECT TO CONDITIONS~~

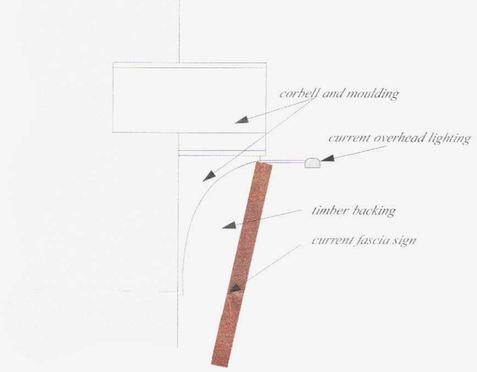

EXISTING (UNAUTHORISED) FASCIA SIGN SHOWING
APPROXIMATE LIGHTING POSITION - SCALE 1:20

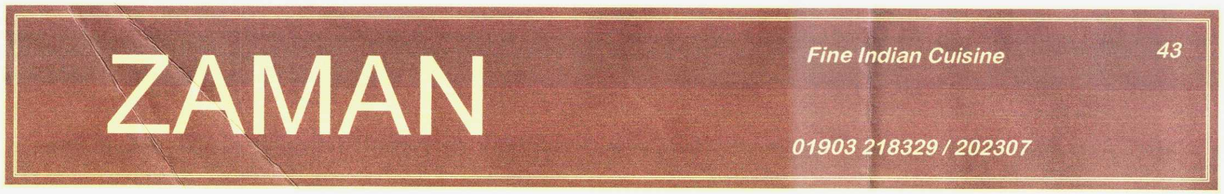

POSSIBLE SIGN DESIGN, PAINTED AND FLAT AGAINST EXISTING FASCIA - SCALE 1:20

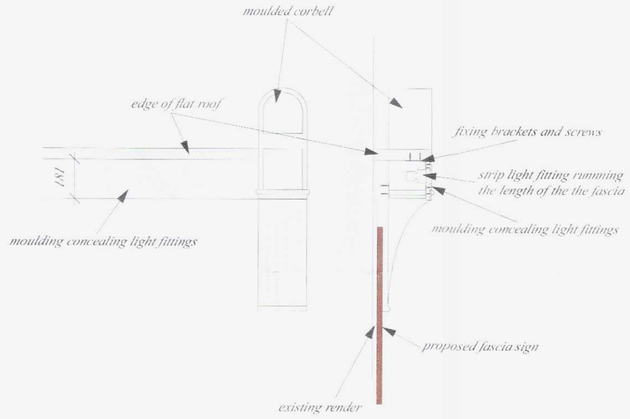

PROPOSED FASCIA SIGN SHOWING
APPROXIMATE LIGHTING POSITION - SCALE 1:20

10cm = 10m at scale of 1:100

10 cm

Rev	Date	Amen	Revision

BRETT INCORPORATED
Planning and Development Services
LIMITED

7 MULBERRY TRADING ESTATE, FOUNDRY LANE, HORSHAM, WEST SUSSEX RH13 5
TEL: 01403 258800 FAX: 01403 259900 MOBILE: 07710 624420 E-MAIL: office@brettinc.co.uk
MANAGING DIRECTOR ——— SIMON BRETT M.R.T.P.I
REGD OFFICE: FARREN HOUSE, FARREN COURT, THE STREET, COWFOLD RH13 8BP.
REGD IN THE UK No: 4869163 VAT REG No: 823 5236 44
www.brettinc.co.uk

Client: **MR K. ZAMAN**

Project: **NEW RESTAURANT FASCIA SIGN AT 43 WARWICK STREET, WORTHING, BN11 3I**

Drawing: **LOCATION & BLOCK PLANS AND EXISTIN AND PROPOSED PLANS & ELEVATIONS**

Drg No: **1497.7/01** Date: **MAY 2010** Drawn: **PS**

Scales: **1:1250, 1:100 & 1:20 (original paper size A2)**

This drawing is the copyright of Brett Inc. Ltd. The contractor should check all dimensions on site. No dimensions are to be scaled from this drawing. It is the contractor's responsibility to ensure that all works are in compliance with the pertinent statutory requirements. Unless otherwise stated, this drawing has been prepared for the purposes applied for.

Any Ordnance Survey plan on this document has been reproduced from Ordnance Survey map with the permission of the Controller of Her Majesty's Stationary Office. Crown copyright of Brett Inc. Ltd., 7 Mulberry Trading Estate, Foundry Lane, Horsham, West Sussex RH13 5PX
Licence No: LC4783