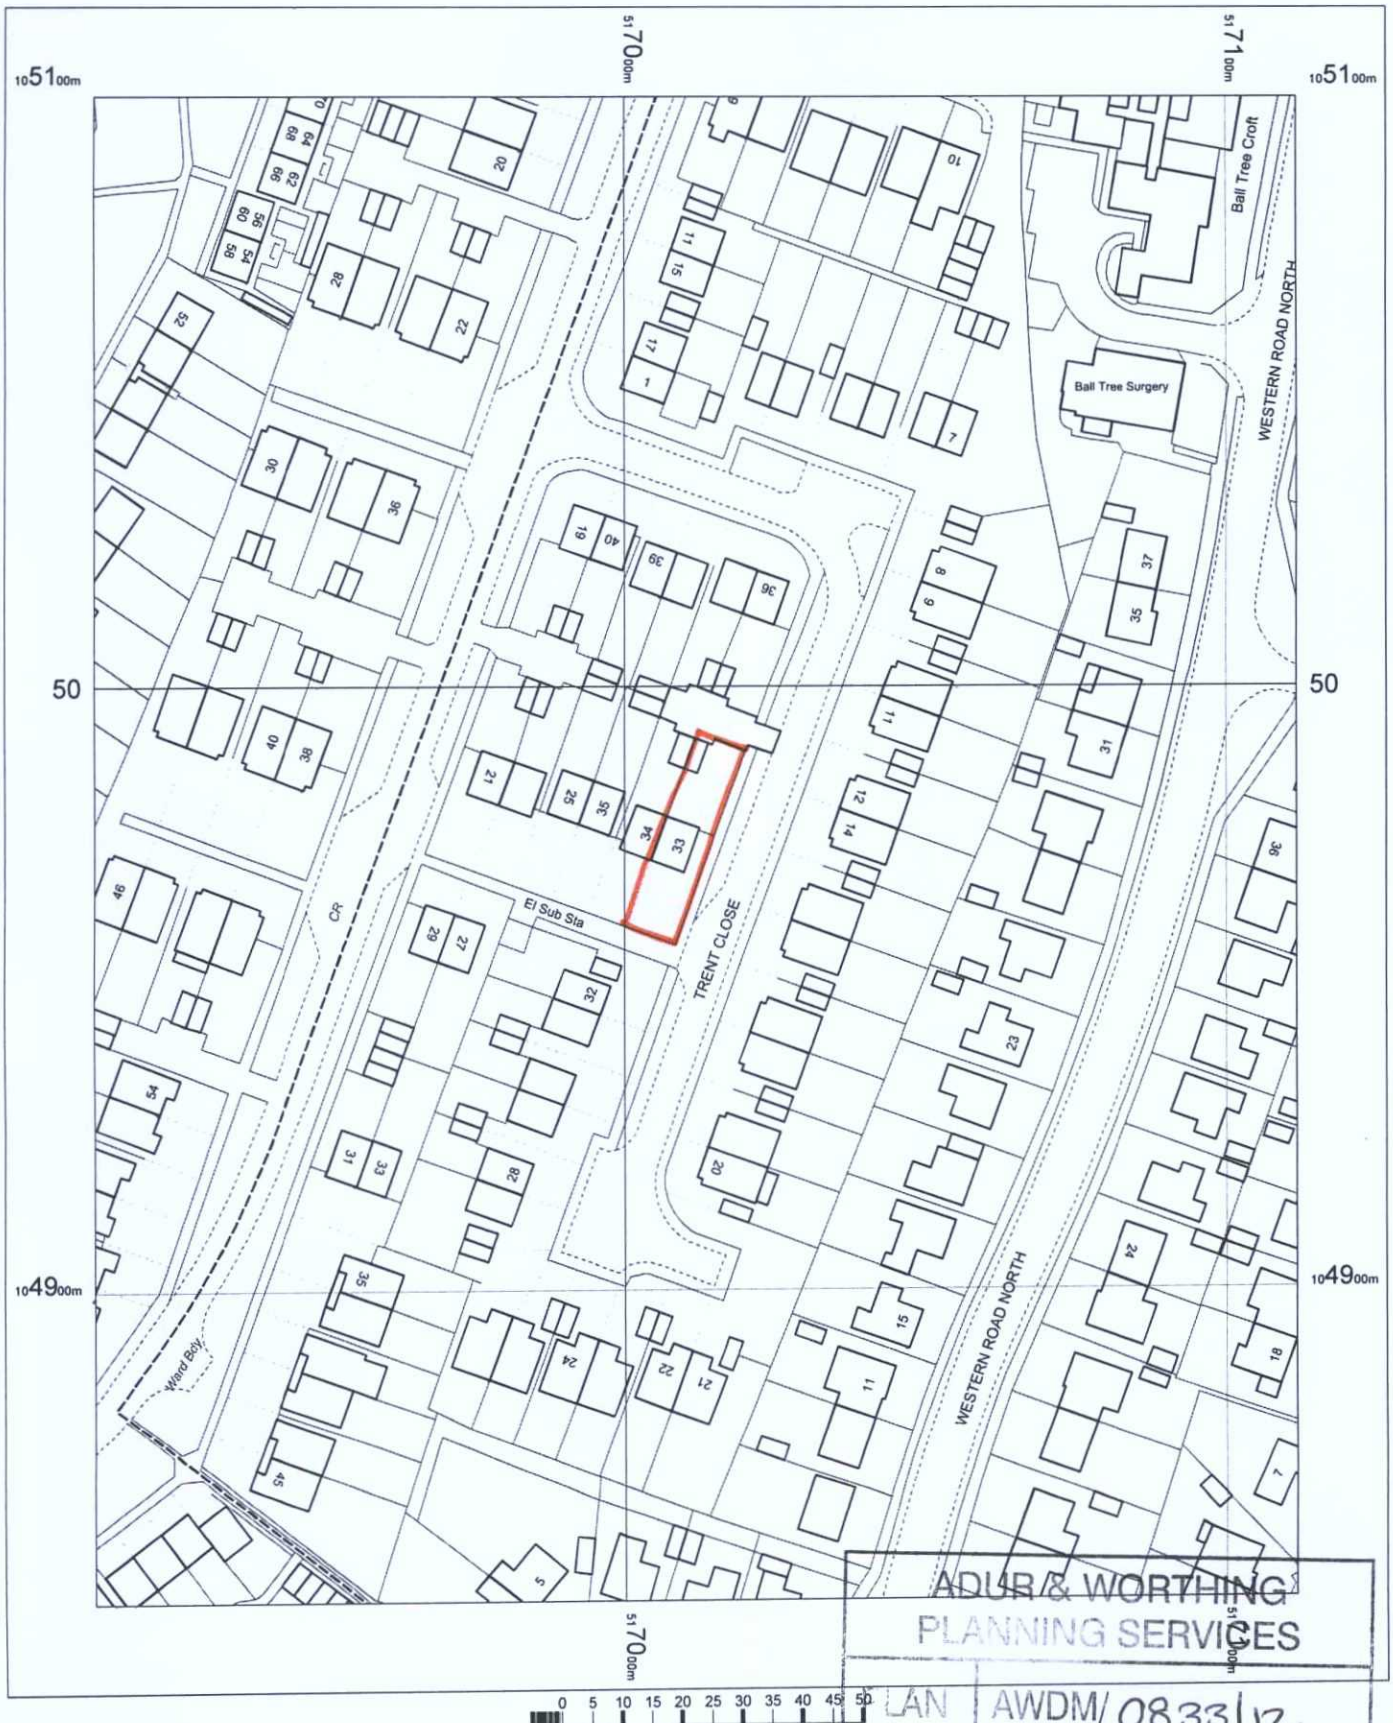


ADUR & WORTHING
PLANNING SERVICES

LAN	AWDM/0833/12
DATE VALID	23 JUL 2012

N

33 Trent Close
Sompting
BN15 0EJ

OS Mastermap
02 July 2012, ID: MDP-00160757
www.mapdataportal.co.uk

1:1250 scale print at A4, Centre: 517012 E, 104973 N

©Crown Copyright. Licence no. 100019980

Mapping sourced from Ordnance Survey

MAPS@ Aworth
SURVEY CONSULTANTS