

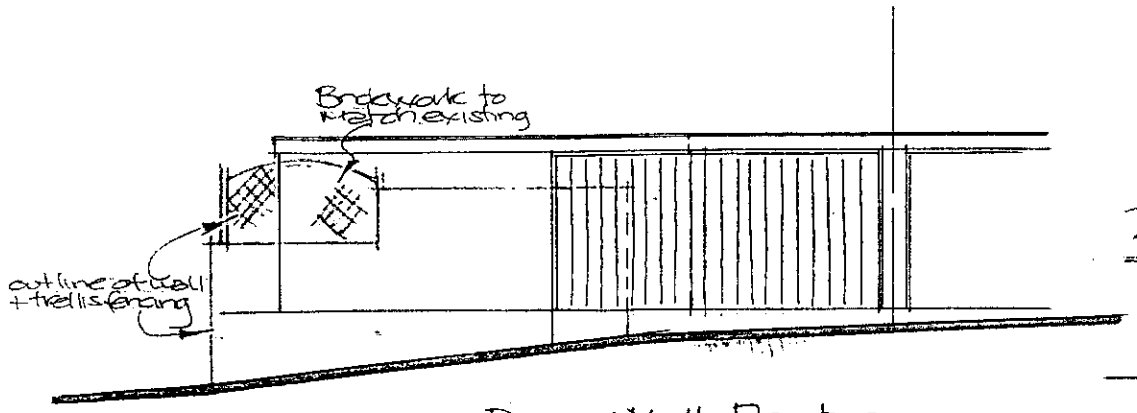



Proposed North Elevation.

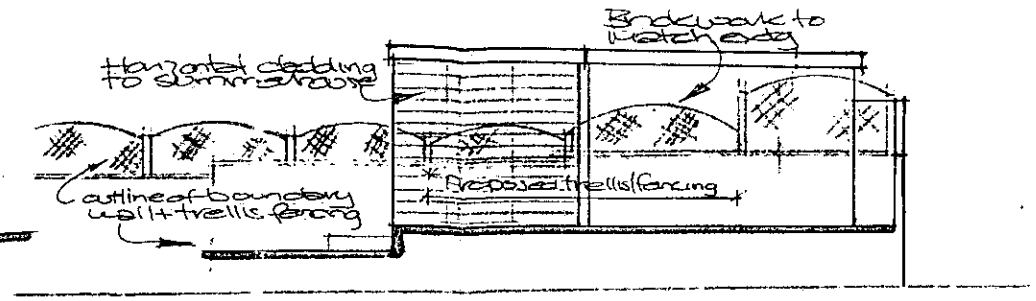


Proposed East Elevation.

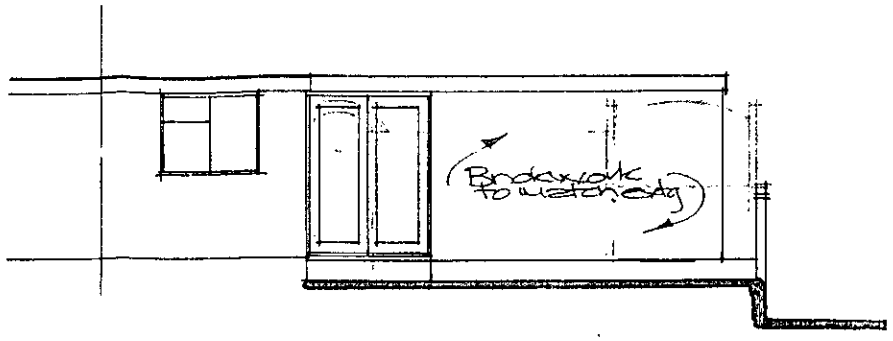


Proposed South Elevation.

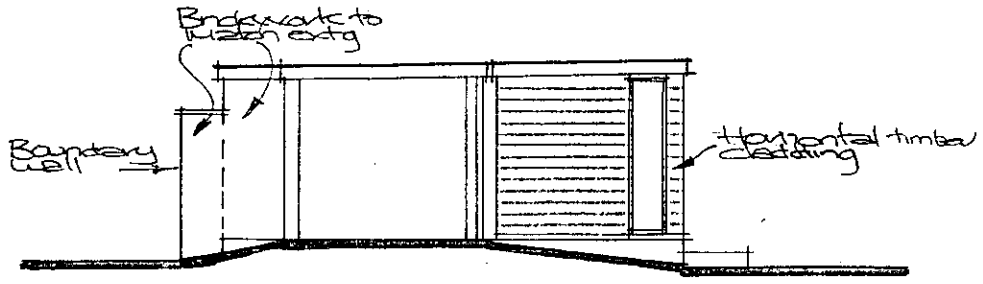

Proposed West Elevation.

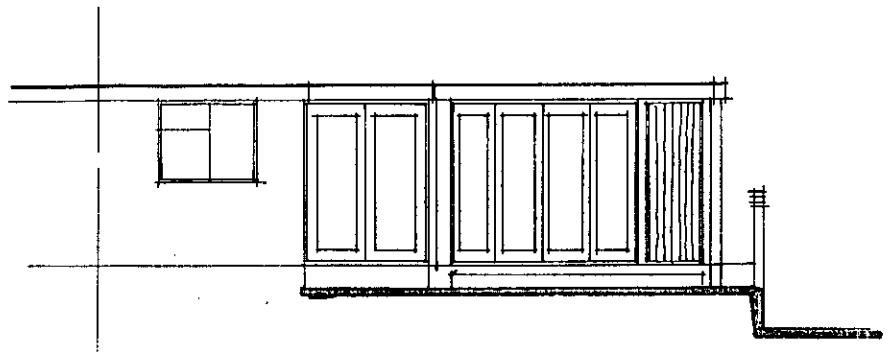


Proposed South Elevation (including Summerhouse)

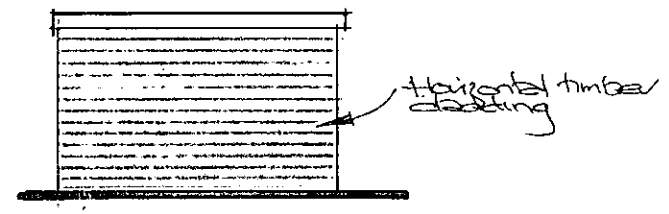


Proposed North Elevation. (Summerhouse)


Elevations scale: 1:100.

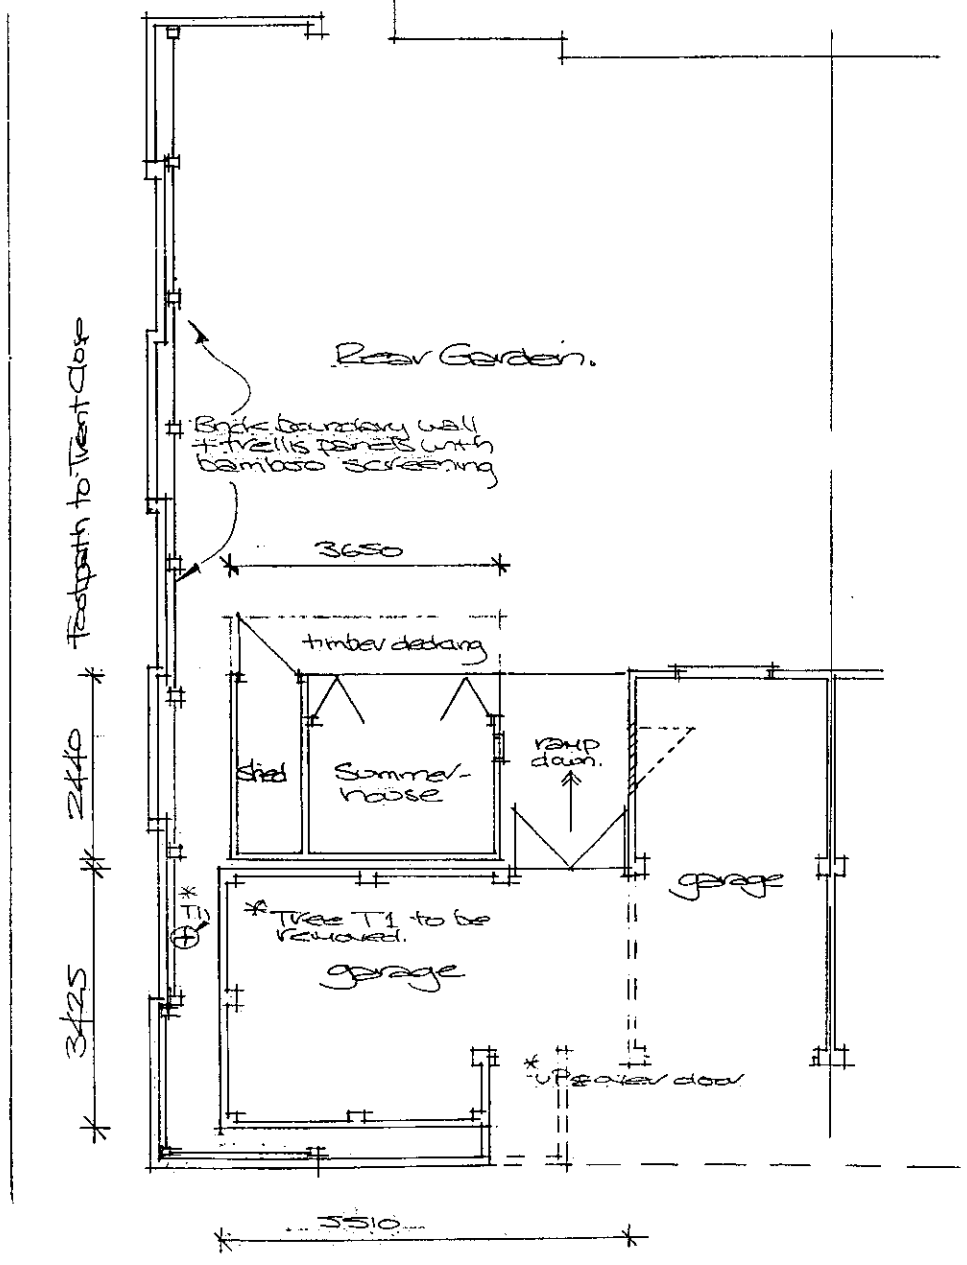

Proposed Floor Plan. scale: 1:100.

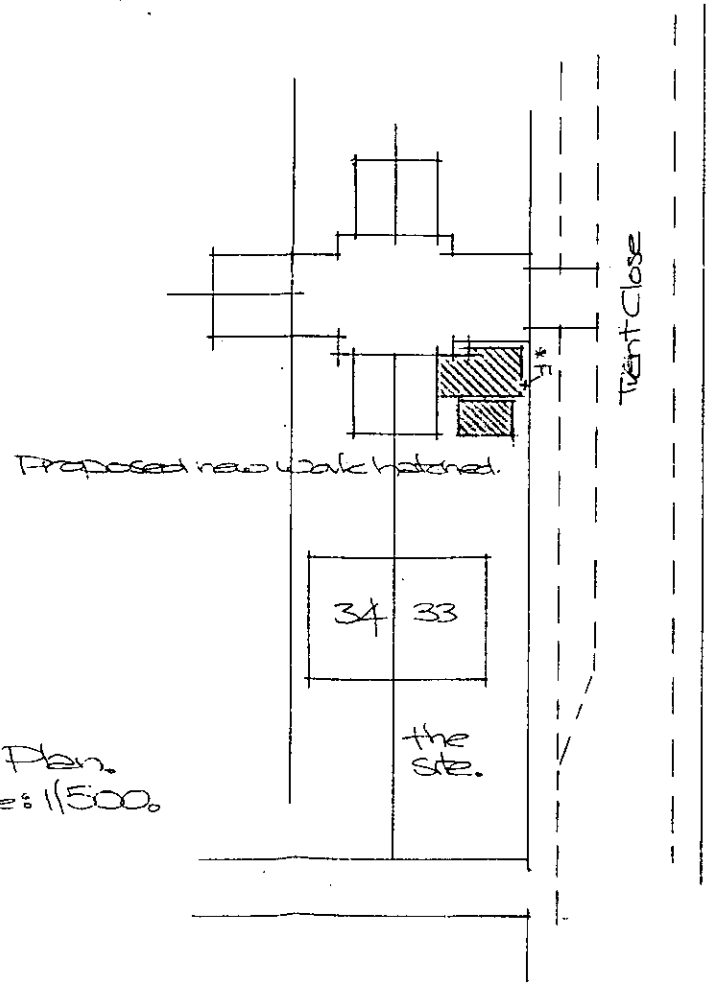

Site Plan. scale: 1:500.

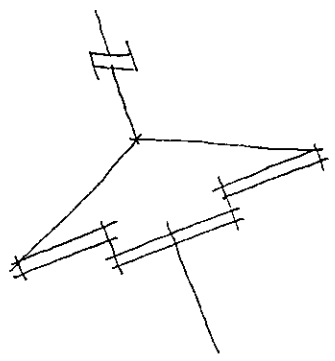

ADUR & WORTHING PLANNING SERVICES	
PLAN	AWDM/0833/12
DATE VALID	23 JUL 2012

Amendments
Rev A: 19/9/2012 - Proposed trellis fencing added, T1 tree to be removed added, UPvc door to garage added.

Paul Trussler
44 Firle Road
Lancing
West Sussex
BN15 0NZ

Summerhouse and garage alterations: *Mr G Vine & Ms A Culley*
33 TRENT CLOSE SOMPTING
WEST SUSSEX BN15 0EJ

Drawing No. 211/419/2^A