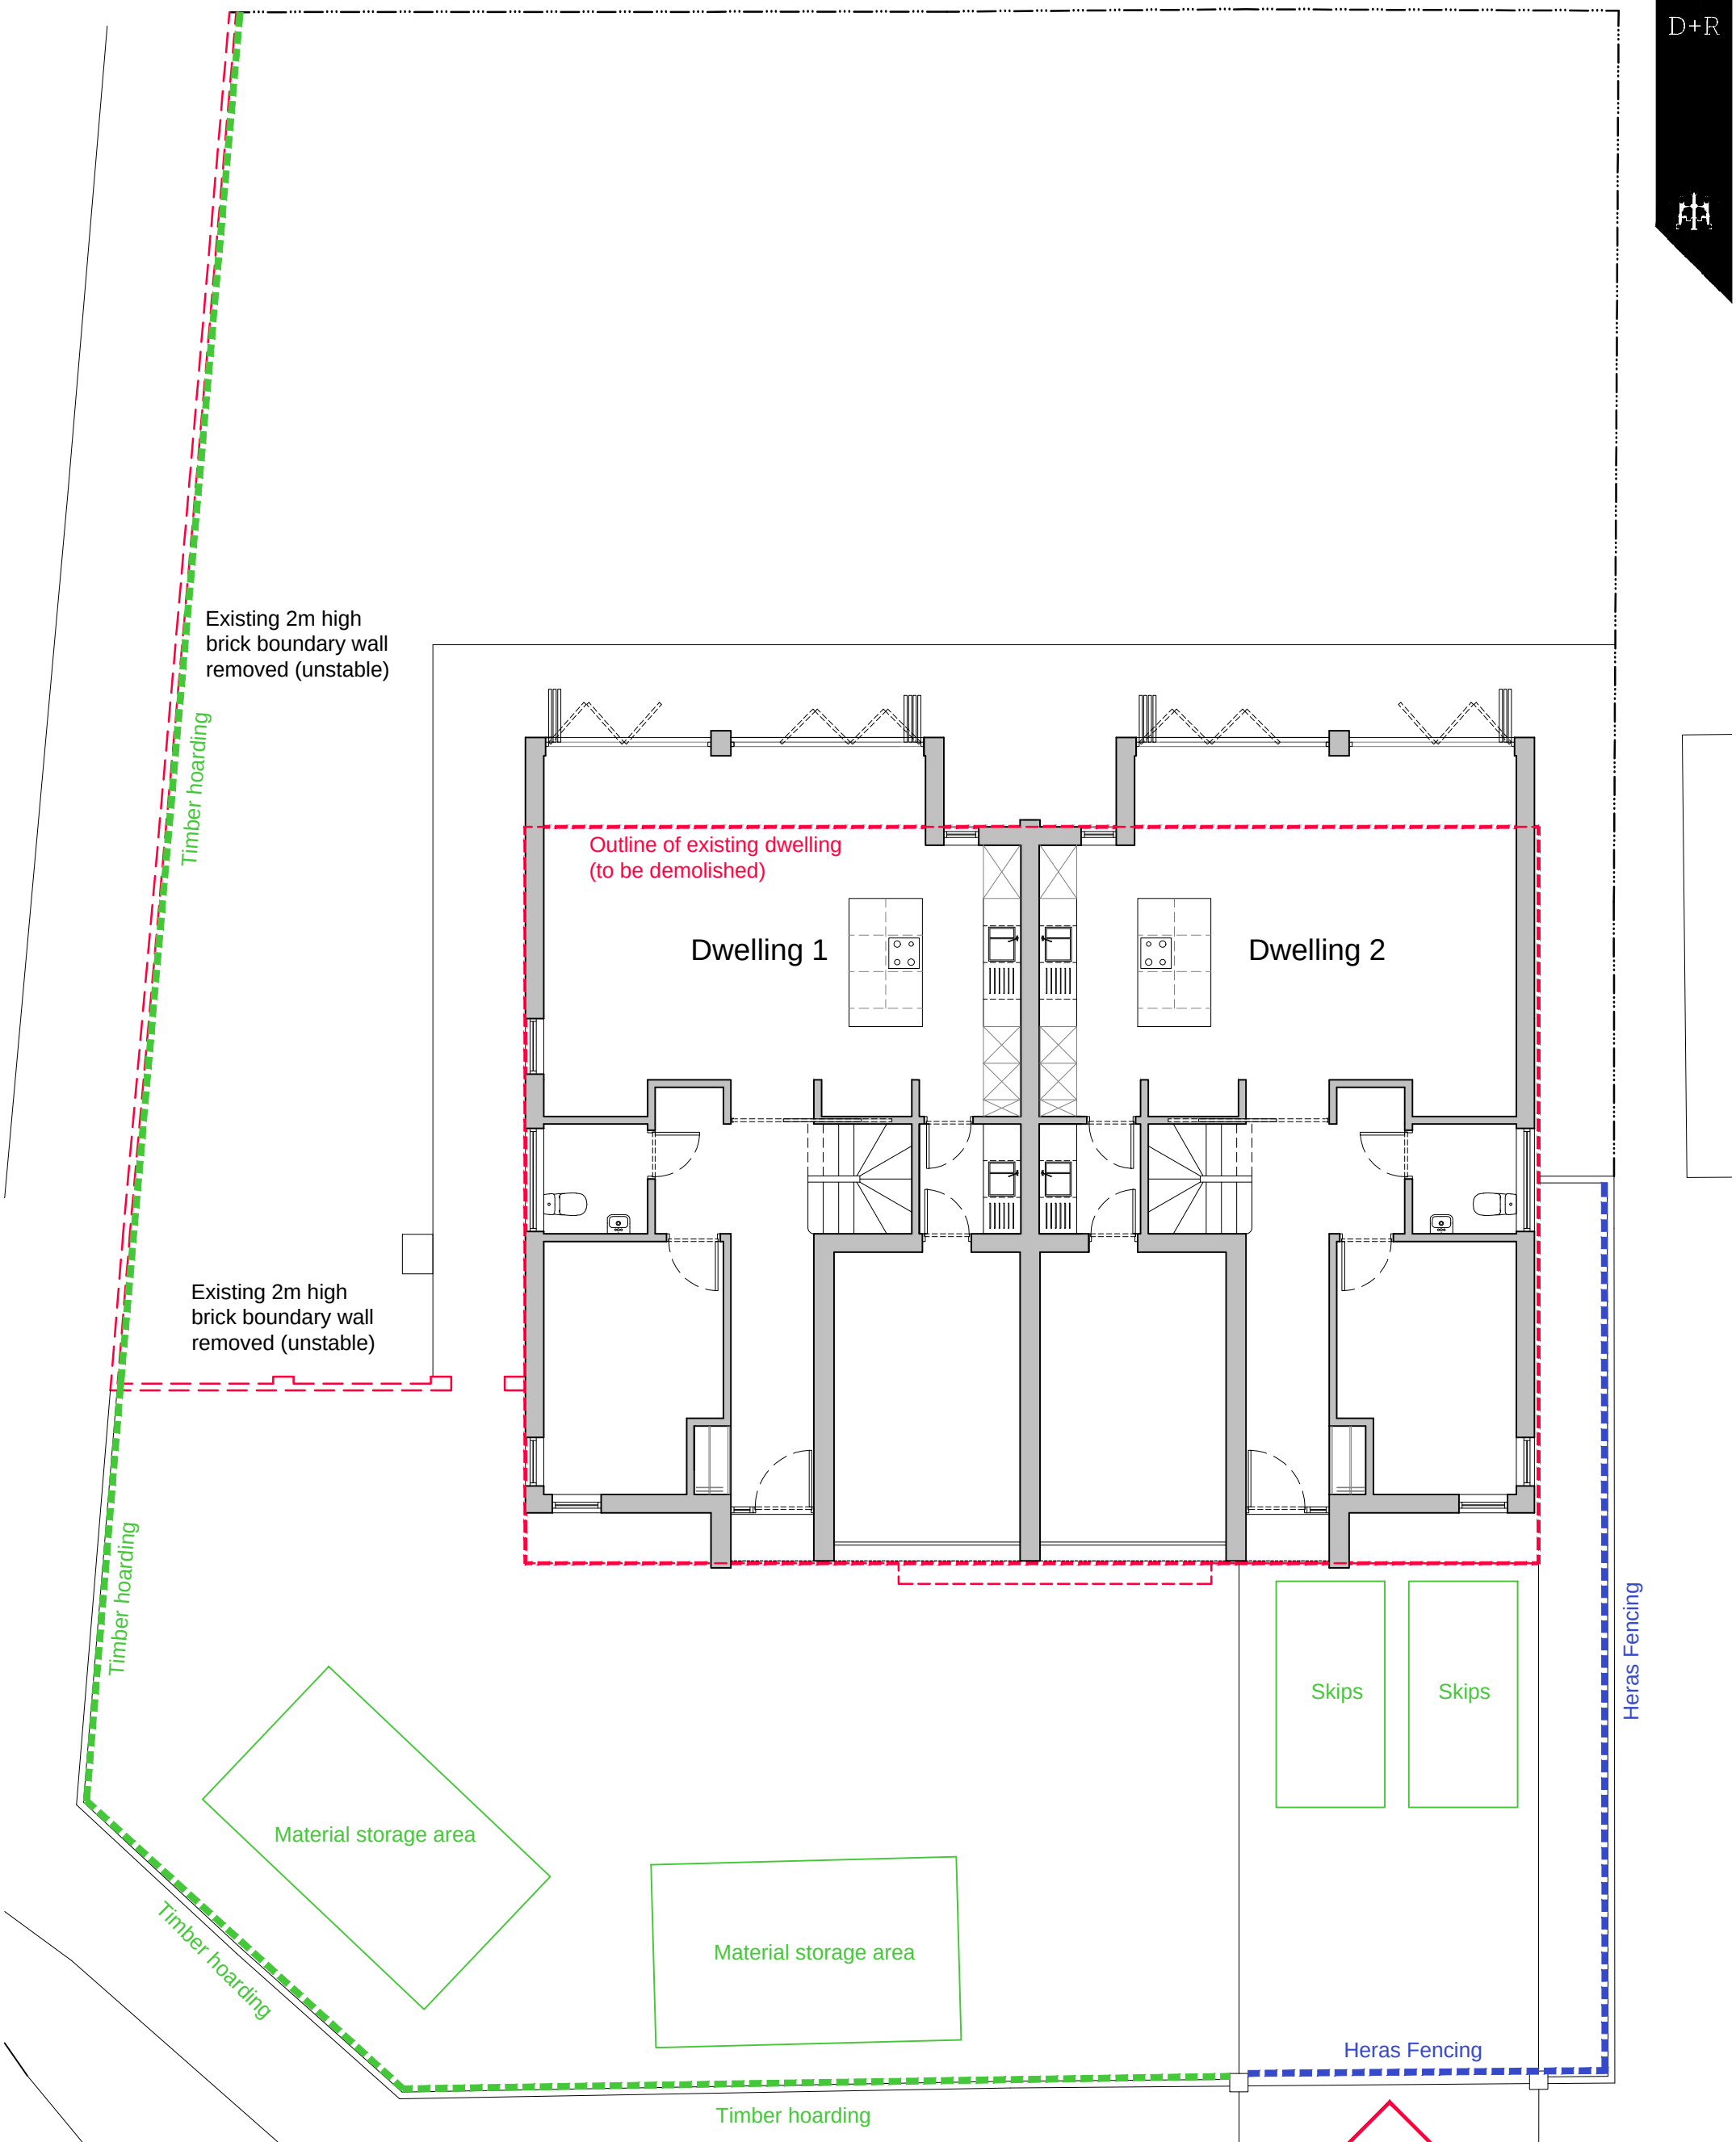


Proposed Site Plan 1:100

To be read in conjunction with Construction Method Statement

0 2.5 5 7.5 10

Scale In Metres @ 1:100

rev.	date	comment	auth.	chkd.
-	02.07.21	Planning issue	-	-

DEACON + RICHARDSON ARCHITECTS

email: design@drltd.co.uk
web: www.drltd.co.uk
tel: 01273 888080
253 Ditchling Road
Brighton
BN1 6JD

Do not scale off drawing except for Planning purposes. Check all dimensions on site before work is commenced. All goods materials workmanship to conform with current regulations BSS & COP.

drawn	checked	RIBA stage
TR	DB	3

© Copyright Deacon and Richardson Ltd.

client/job
Andy Neville
233 Harbour Way
Shoreham-by-sea

drawing title
Indicative Site Layout Plan
PLANNING

scale/sheet size
1:100 @ A3

drawing number
3594.PL.10

revision
-