This drawing may be scaled with reference to the scale bar for planning application purposes only. Do not scale for any other purpose, use only annotated dimensions. All dimensions are to be checked by parties using the drawing, and any errors or omissions are to be reported to James Potter Associates Ltd.

Rev.	Date	Note	Author	Checked

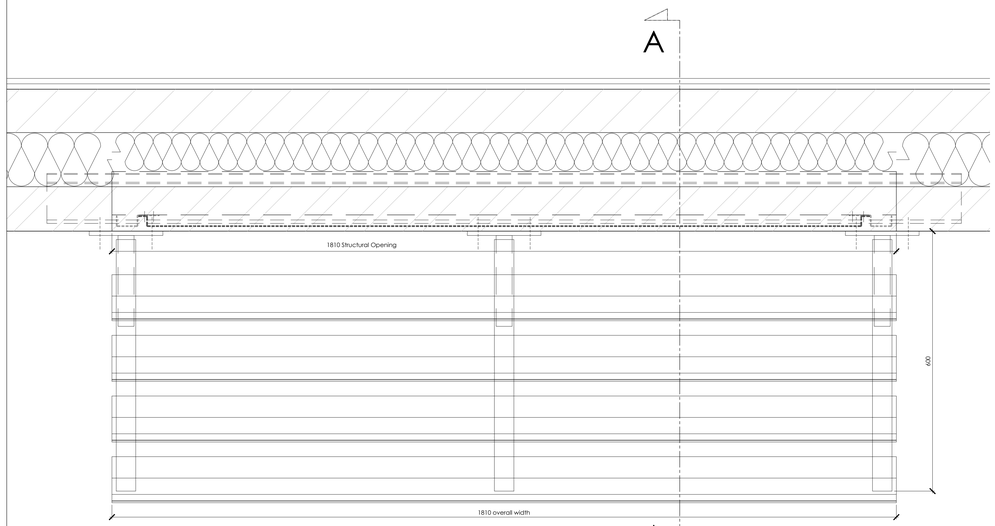

PLAN SECTION C-C
SCALE 1:5

1:5 0 0.1 0.2 0.3 0.4 0.5m

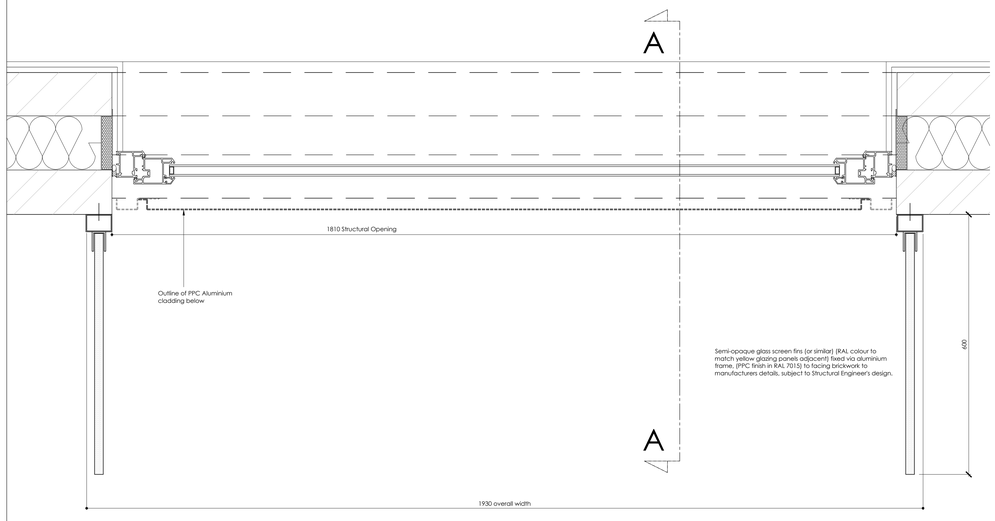

PLAN SECTION D-D
SCALE 1:5

1:5 0 0.1 0.2 0.3 0.4 0.5m

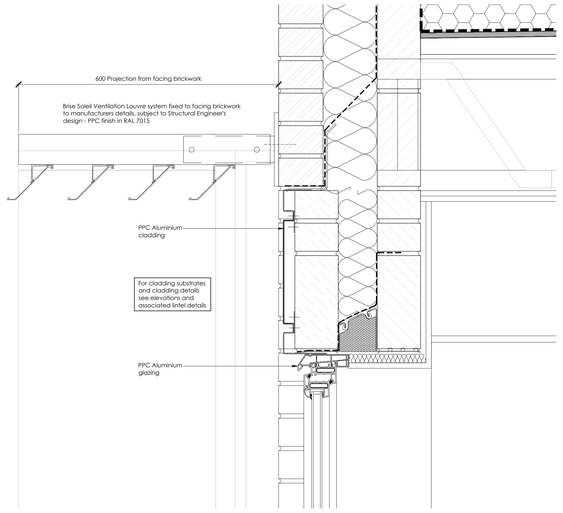

BRISE SOLEIL DETAIL
SCALE 1:5

1:5 0 0.1 0.2 0.3 0.4 0.5m

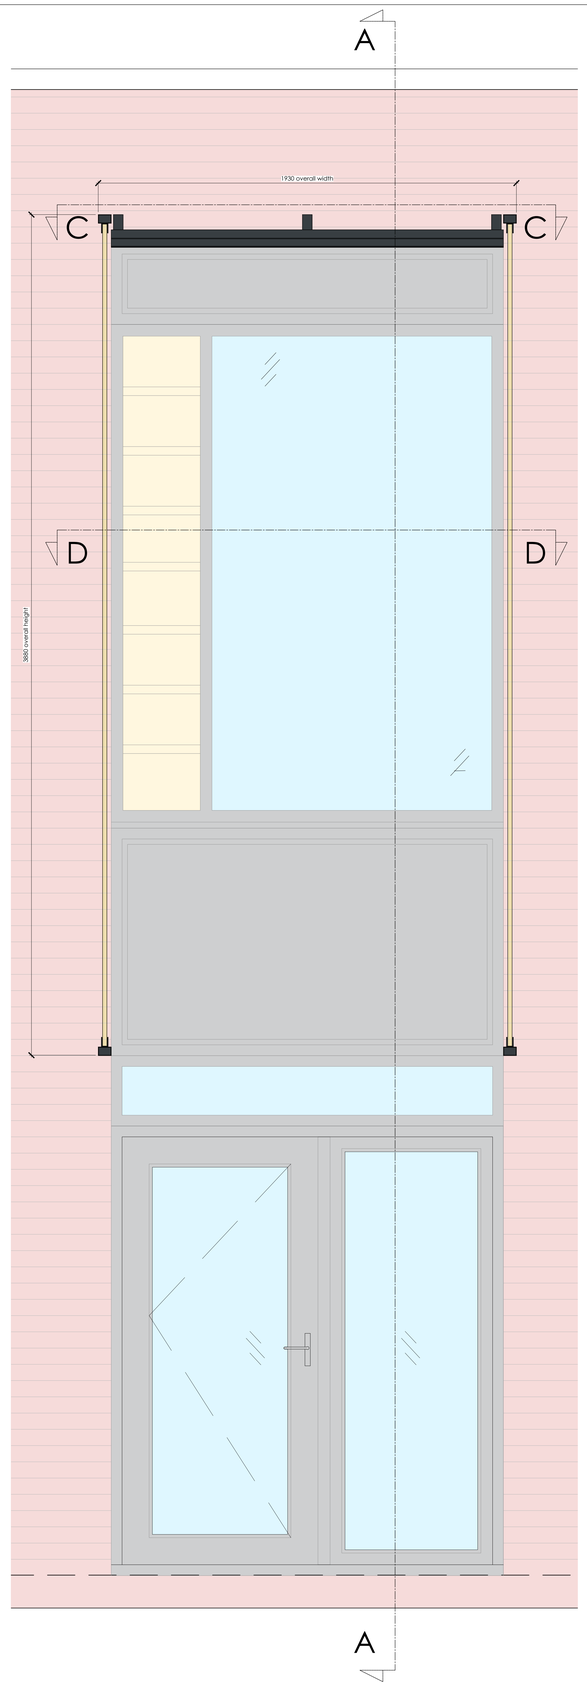

FRONT ELEVATION
SCALE 1:10

1:10 0 0.1 0.2 0.3 0.4 0.5 1m

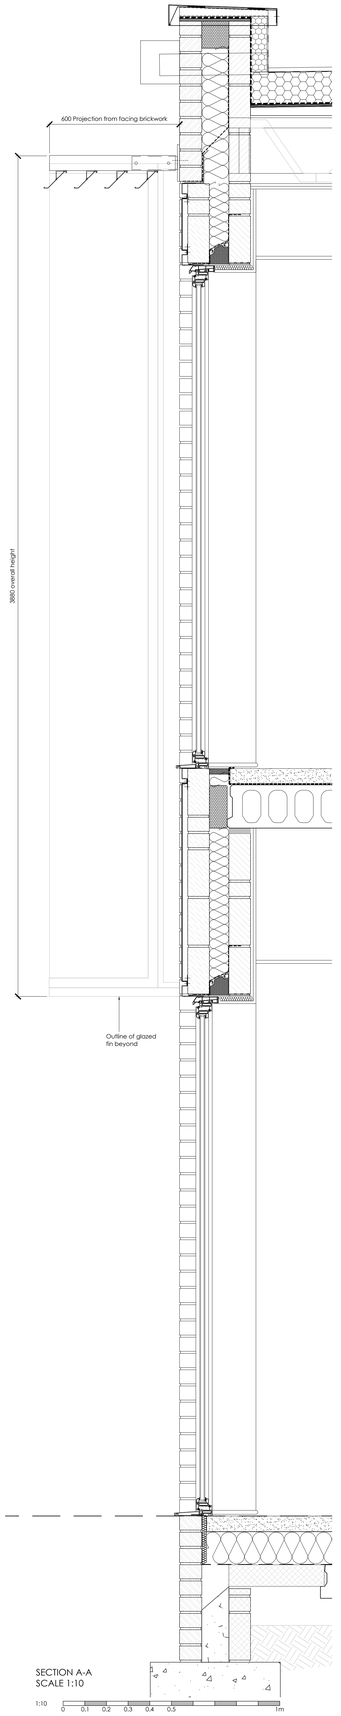

SECTION A-A
SCALE 1:10

1:10 0 0.1 0.2 0.3 0.4 0.5 1m

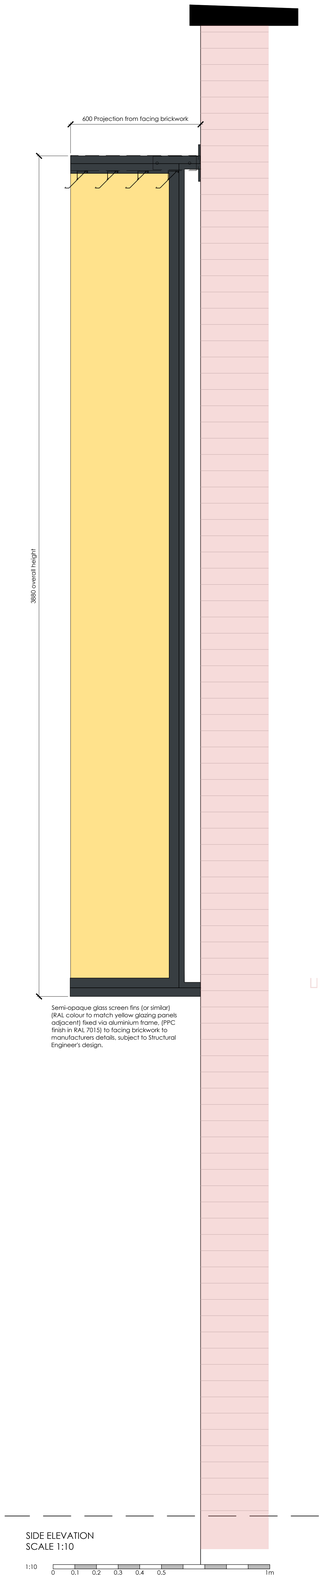

SIDE ELEVATION
SCALE 1:10

1:10 0 0.1 0.2 0.3 0.4 0.5 1m

HAMPSHIRE HOMES

Project	NEW DWELLINGS AT SKYWAVES HOUSE IVY ARCH ROAD, WORTHING WEST SUSSEX, BN14 8BX			Drawing	PROJECTING WINDOW SURROUND - SHEET 1
Client	HAMPSHIRE HOMES			Job-Dwg Number	220890-D-DET-05 Rev. -
Status	INFORMATION				
Scale	1:5/1:10	Sheet Size	A0		
Author	JH	Checked	RR	Date	JULY 2024

JAMES POTTER ASSOCIATES

www.jpa.design

JPA - PORTSMOUTH
117 Highland Road, Southsea, Portsmouth, PO4 9DD
t. +44(0)2394 002 897

© James Potter Associates Ltd.