This drawing may be scaled with reference to the scale bar for planning application purposes only. Do not scale for any other purpose, use only annotated dimensions. All dimensions are to be checked by parties using the drawing, and any errors or omissions are to be reported to James Potter Associates Ltd.

Rev.	Date	Note	Author	Checked
A*	**/*/****	*	**	**

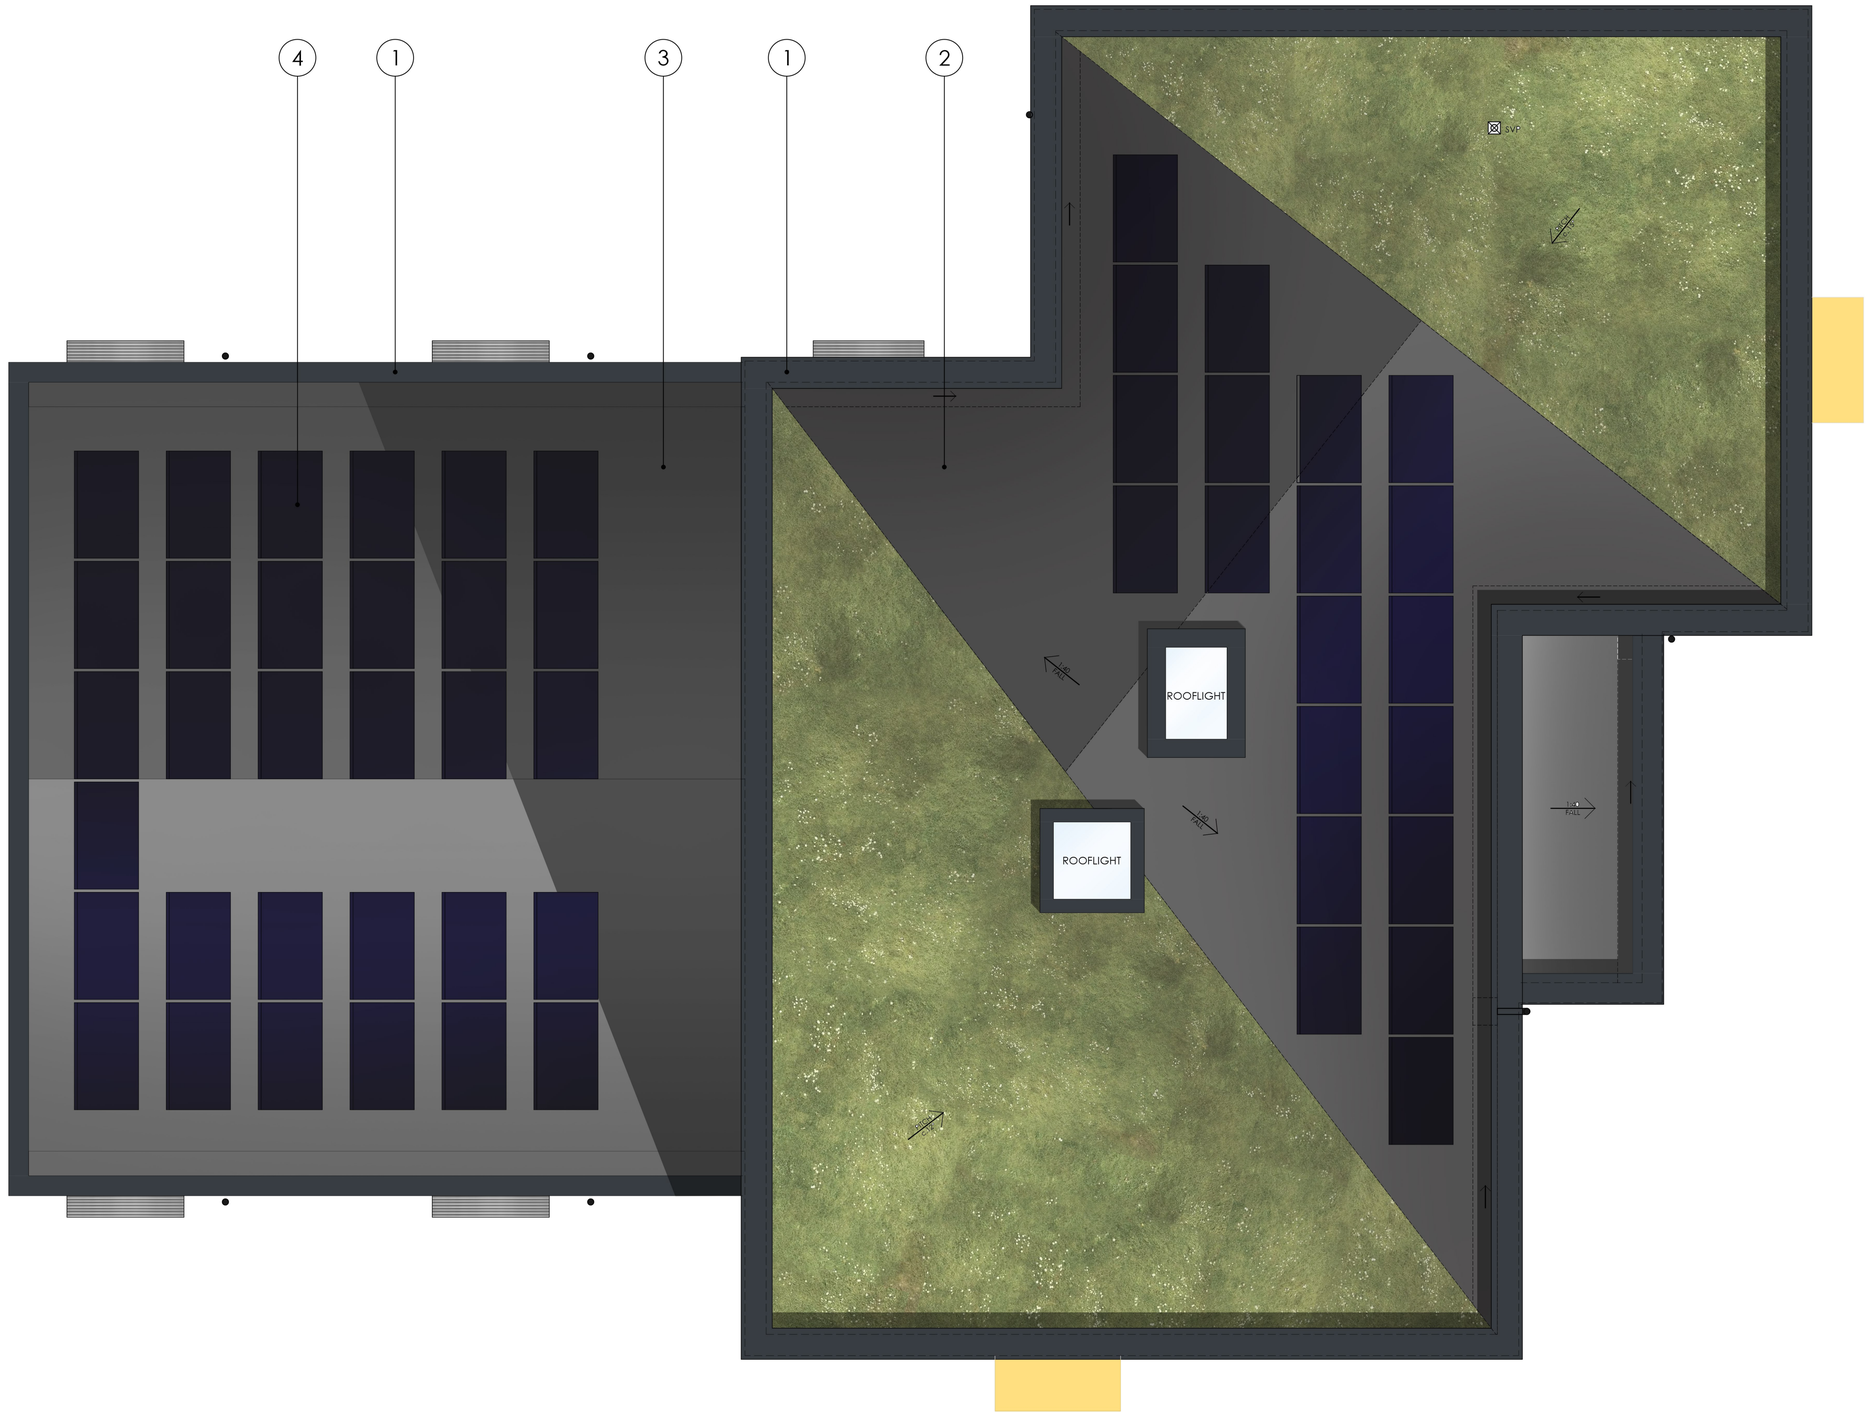

MATERIALS LEGEND - ROOF

1 Grey Aluminium Capping
2 Green Roof
3 Flat Roof
4 Indicative PV Layout

ROOF PLAN
SCALE 1:50

0 1 2 3 4 5m

© James Potter Associates Ltd.

HAMPSHIRE HOMES

Project	NEW DWELLINGS SKYWAVES HOUSE IVY ARCH ROAD, WORTHING WEST SUSSEX, BN14 8BX			Drawing	PLANS - ROOF PLAN
				Job-Dwg Number	22089-PL-3-08 Rev. -
Client	HAMPSHIRE HOMES				
Status	PLANNING				
Scale	1:50 (1:100 @ A3)	Sheet Size	A1		
Author	JH	Checked	RR	Date	MAR 2025

JAMES POTTER ASSOCIATES
www.jpa.design
JPA - PORTSMOUTH
117 Highland Road, Southsea, Portsmouth, PO4 9DD
t. +44(0)2394 002 897