This drawing may be scaled with reference to the scale bar for planning application purposes only. Do not scale for any other purpose, use only annotated dimensions. All dimensions are to be checked by parties using the drawing, and any errors or omissions are to be reported to James Potter Associates Ltd.

Rev.	Date	Note	Author	Checked
*	**/**/****	*	**	**



WEST ELEVATION
SCALE 1:50

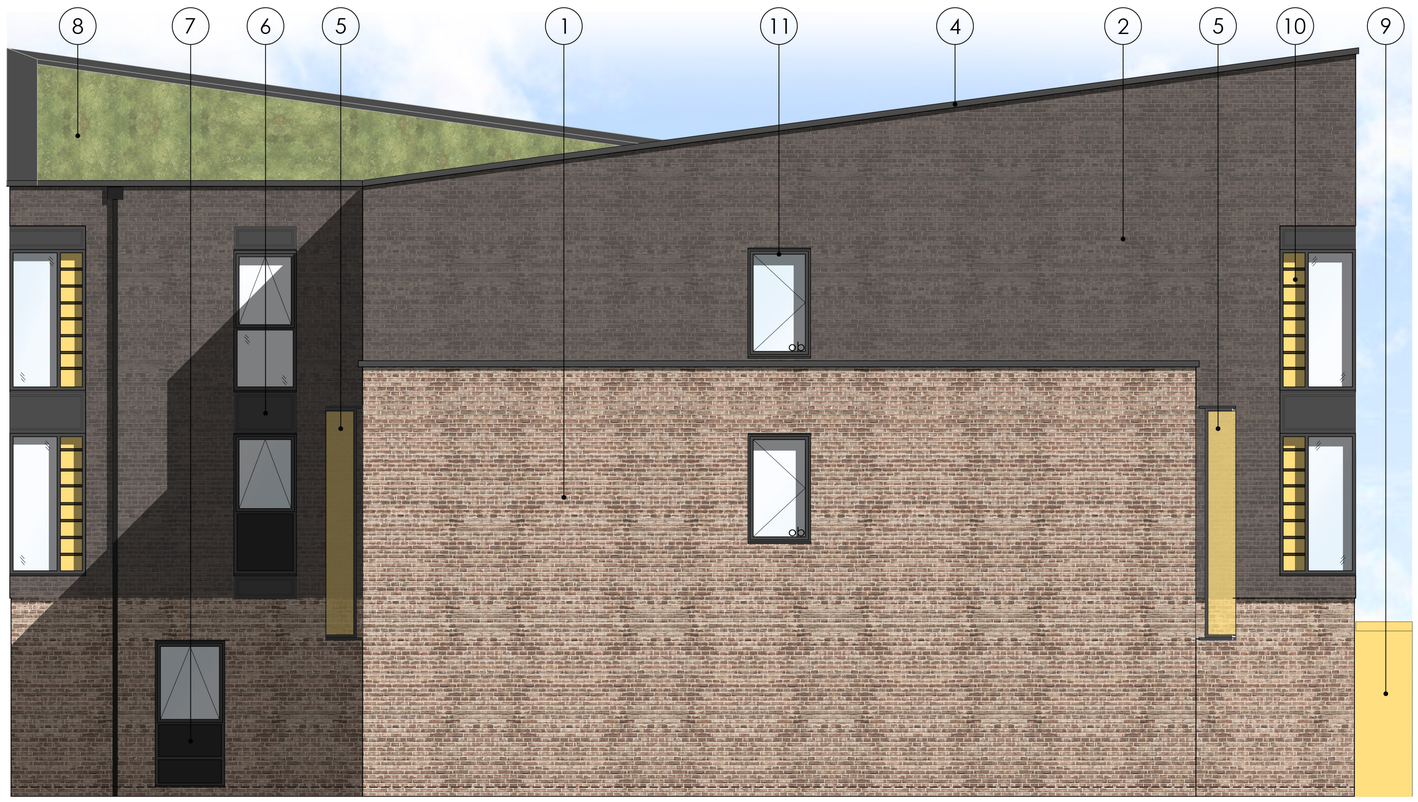

NORTH ELEVATION
SCALE 1:50

0 1 2 3 4 5m

MATERIALS LEGEND

1	Red Brick
2	Dark Grey Brick
3	Grey Aluminium Windows & Doors
4	Grey Aluminium Capping
5	Grey Brise Soleil with Orange Fins
6	Grey Aluminium Panel
7	Opaque Glazing
8	Green Roof
9	Aluminium Entrance Door Canopy
10	Orange Opaque Glazing
11	Grey uPVC Glazing

HAMPSHIRE HOMES

Project	NEW DWELLINGS SKYWAVES HOUSE IVY ARCH ROAD, WORTHING WEST SUSSEX, BN14 8BX			Drawing	ELEVATIONS - SHEET 1
				Job-Dwg Number	22089-PL-5-01 Rev. -
Client	HAMPSHIRE HOMES				
Status	CONSTRUCTION				
Scale	1:50 (1:100 @ A3)	Sheet Size	A1		
Author	JH	Checked	RR	Date	MAR 2025

JAMES POTTER ASSOCIATES
www.jpa.design
JPA - PORTSMOUTH
117 Highland Road, Southsea, Portsmouth, PO4 9DD
t. +44(0)2394 002 897

© James Potter Associates Ltd.