





Door ED02 as Existing
Photograph

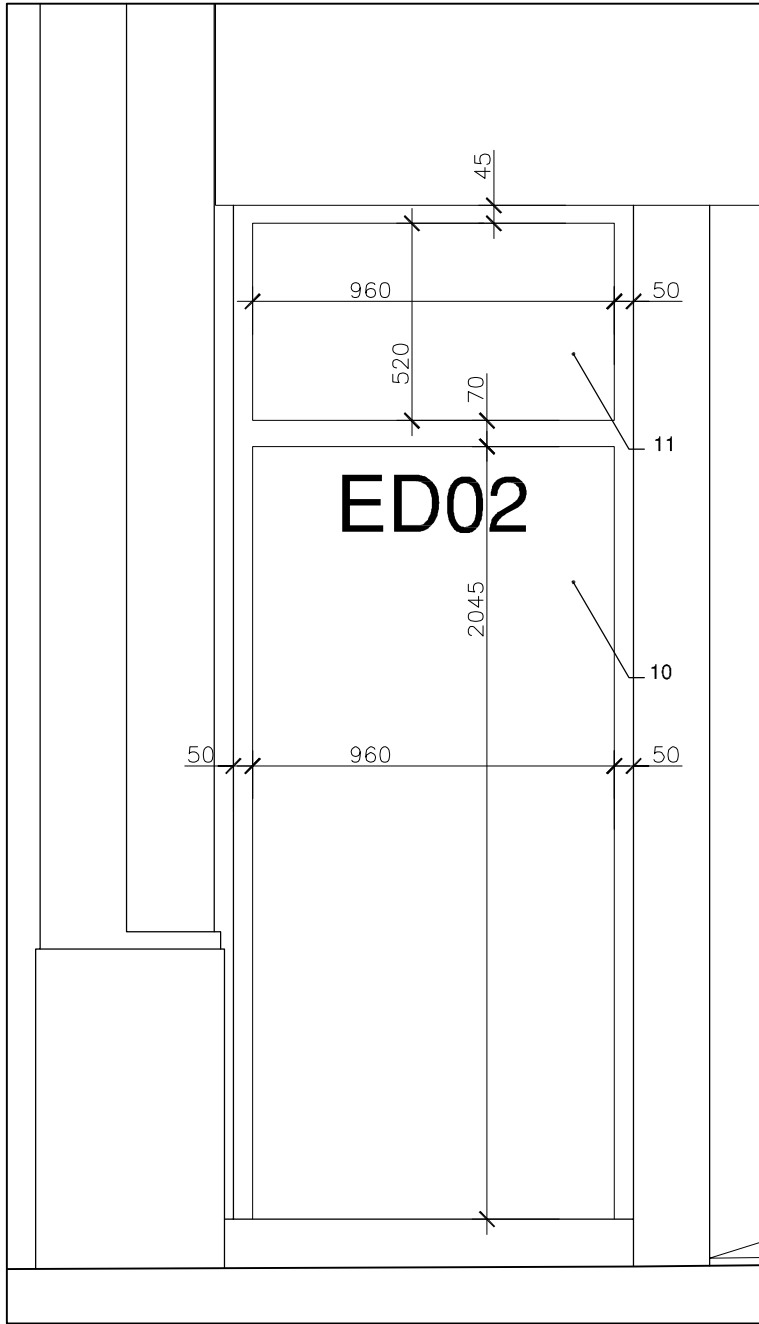


Door ED02 as Existing
Scale 1:20

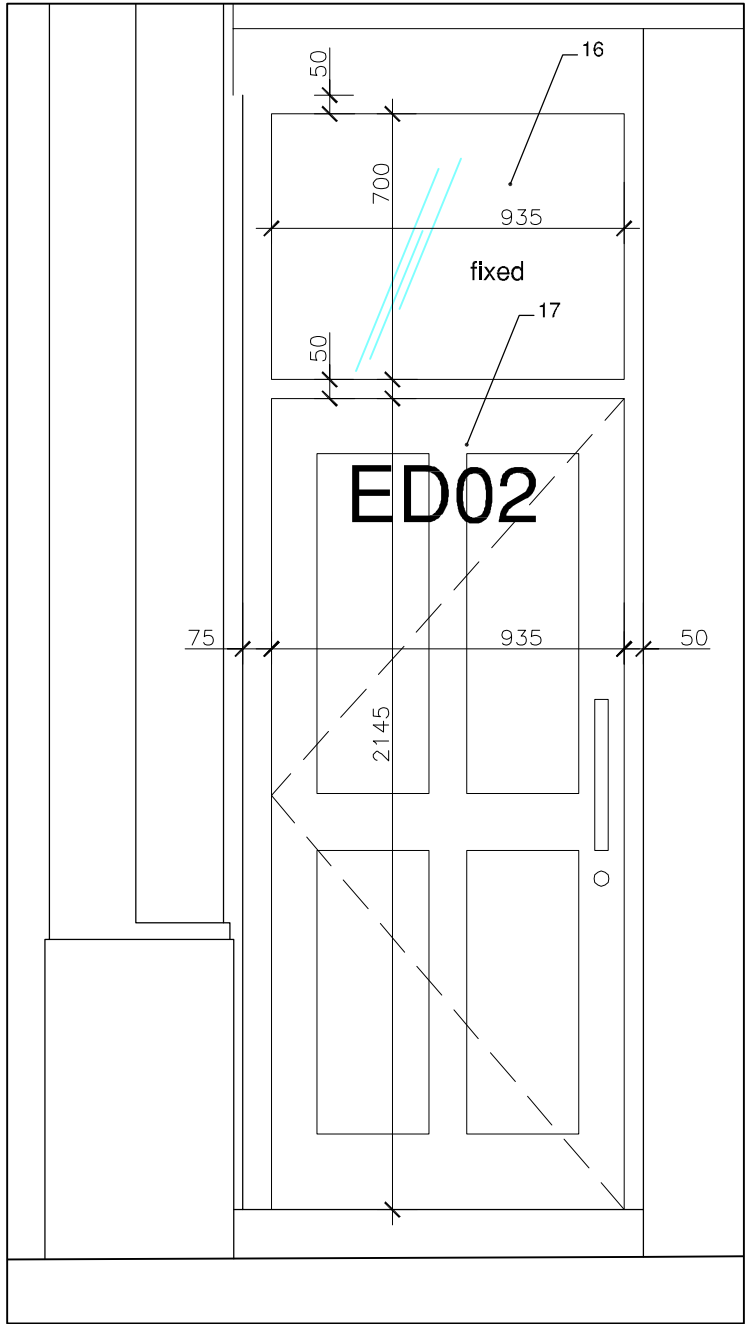


Door ED02 as Proposed
Scale 1:20



Shop window GW02 & door ED01 as Existing
Photograph

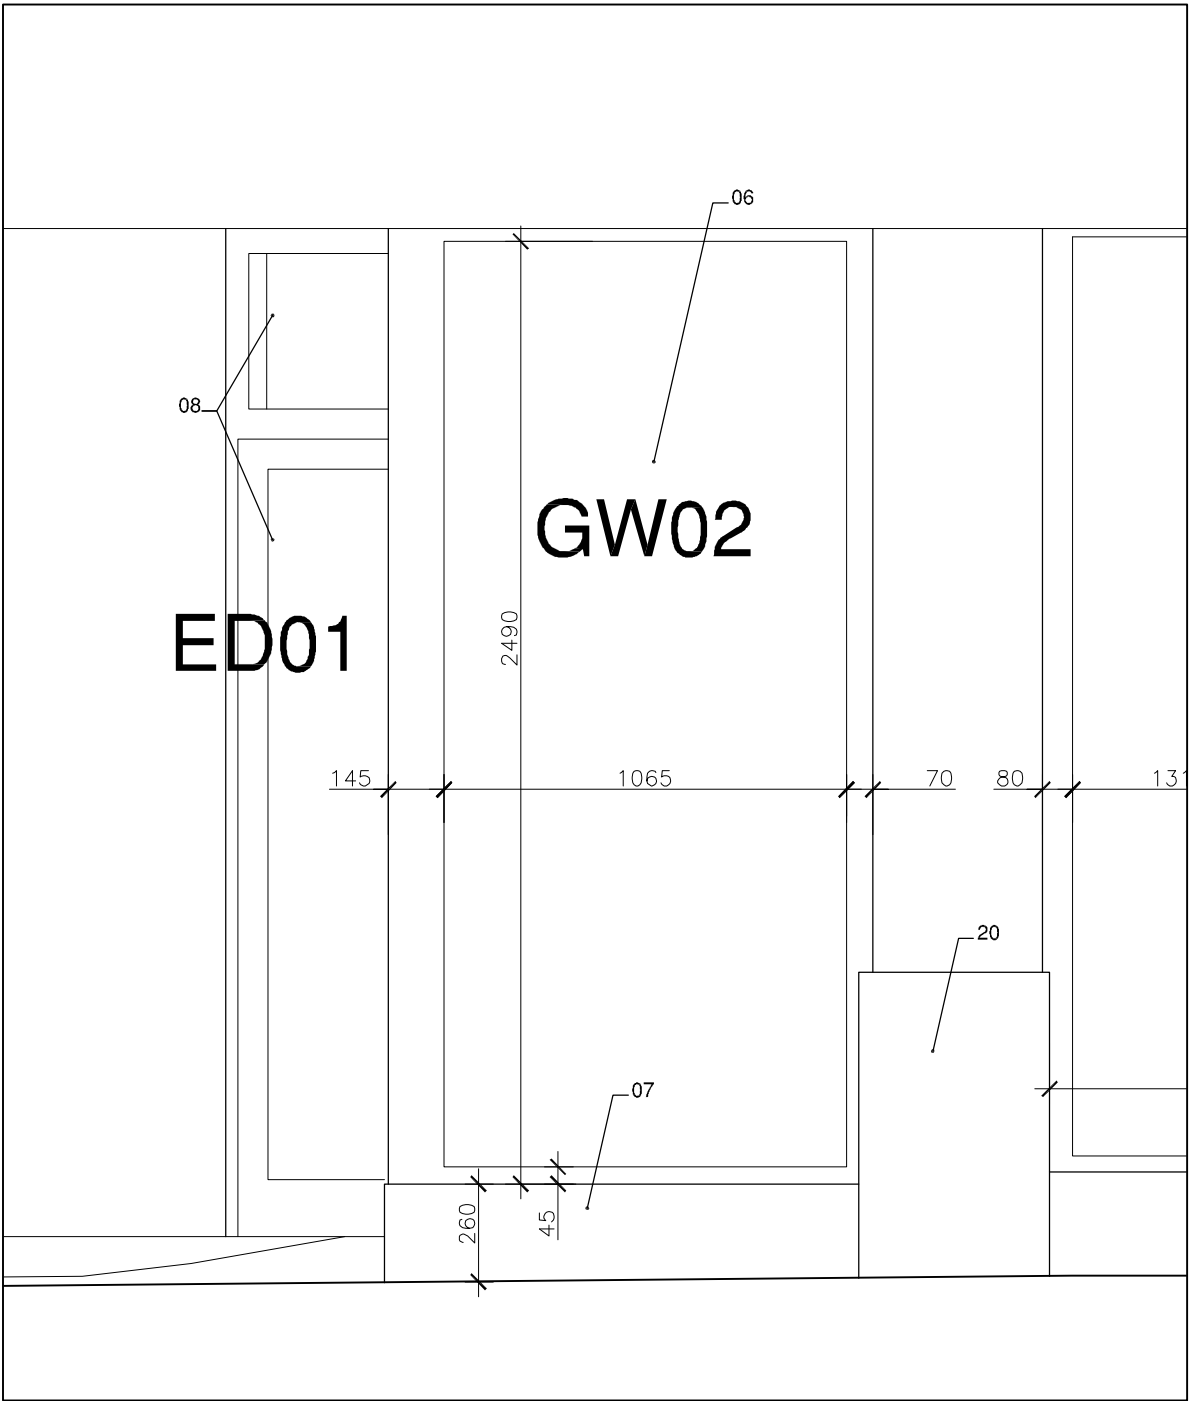


Shop window GW02 & door ED01 as Existing
Scale 1:20

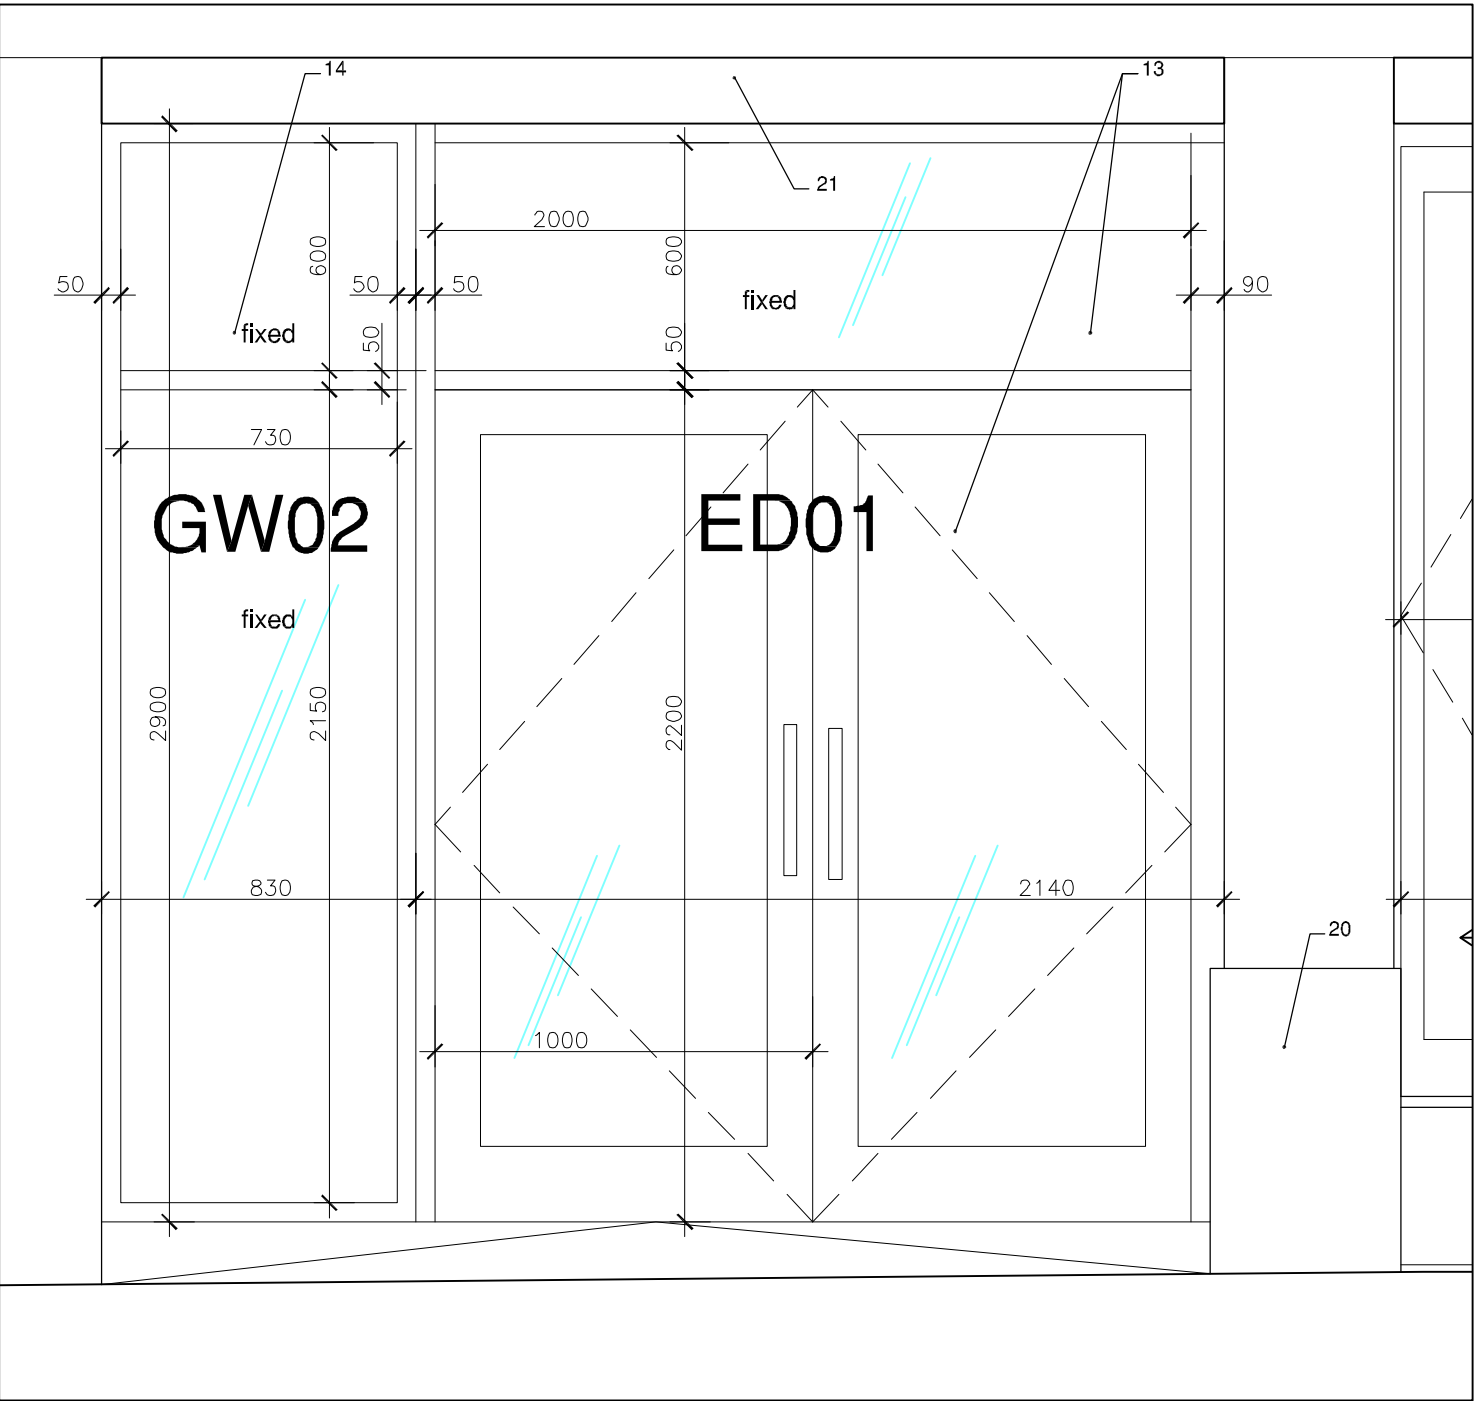


Shop window GW02 & door ED01 as Proposed
Scale 1:20



Shop window GW01 as Existing
Photograph

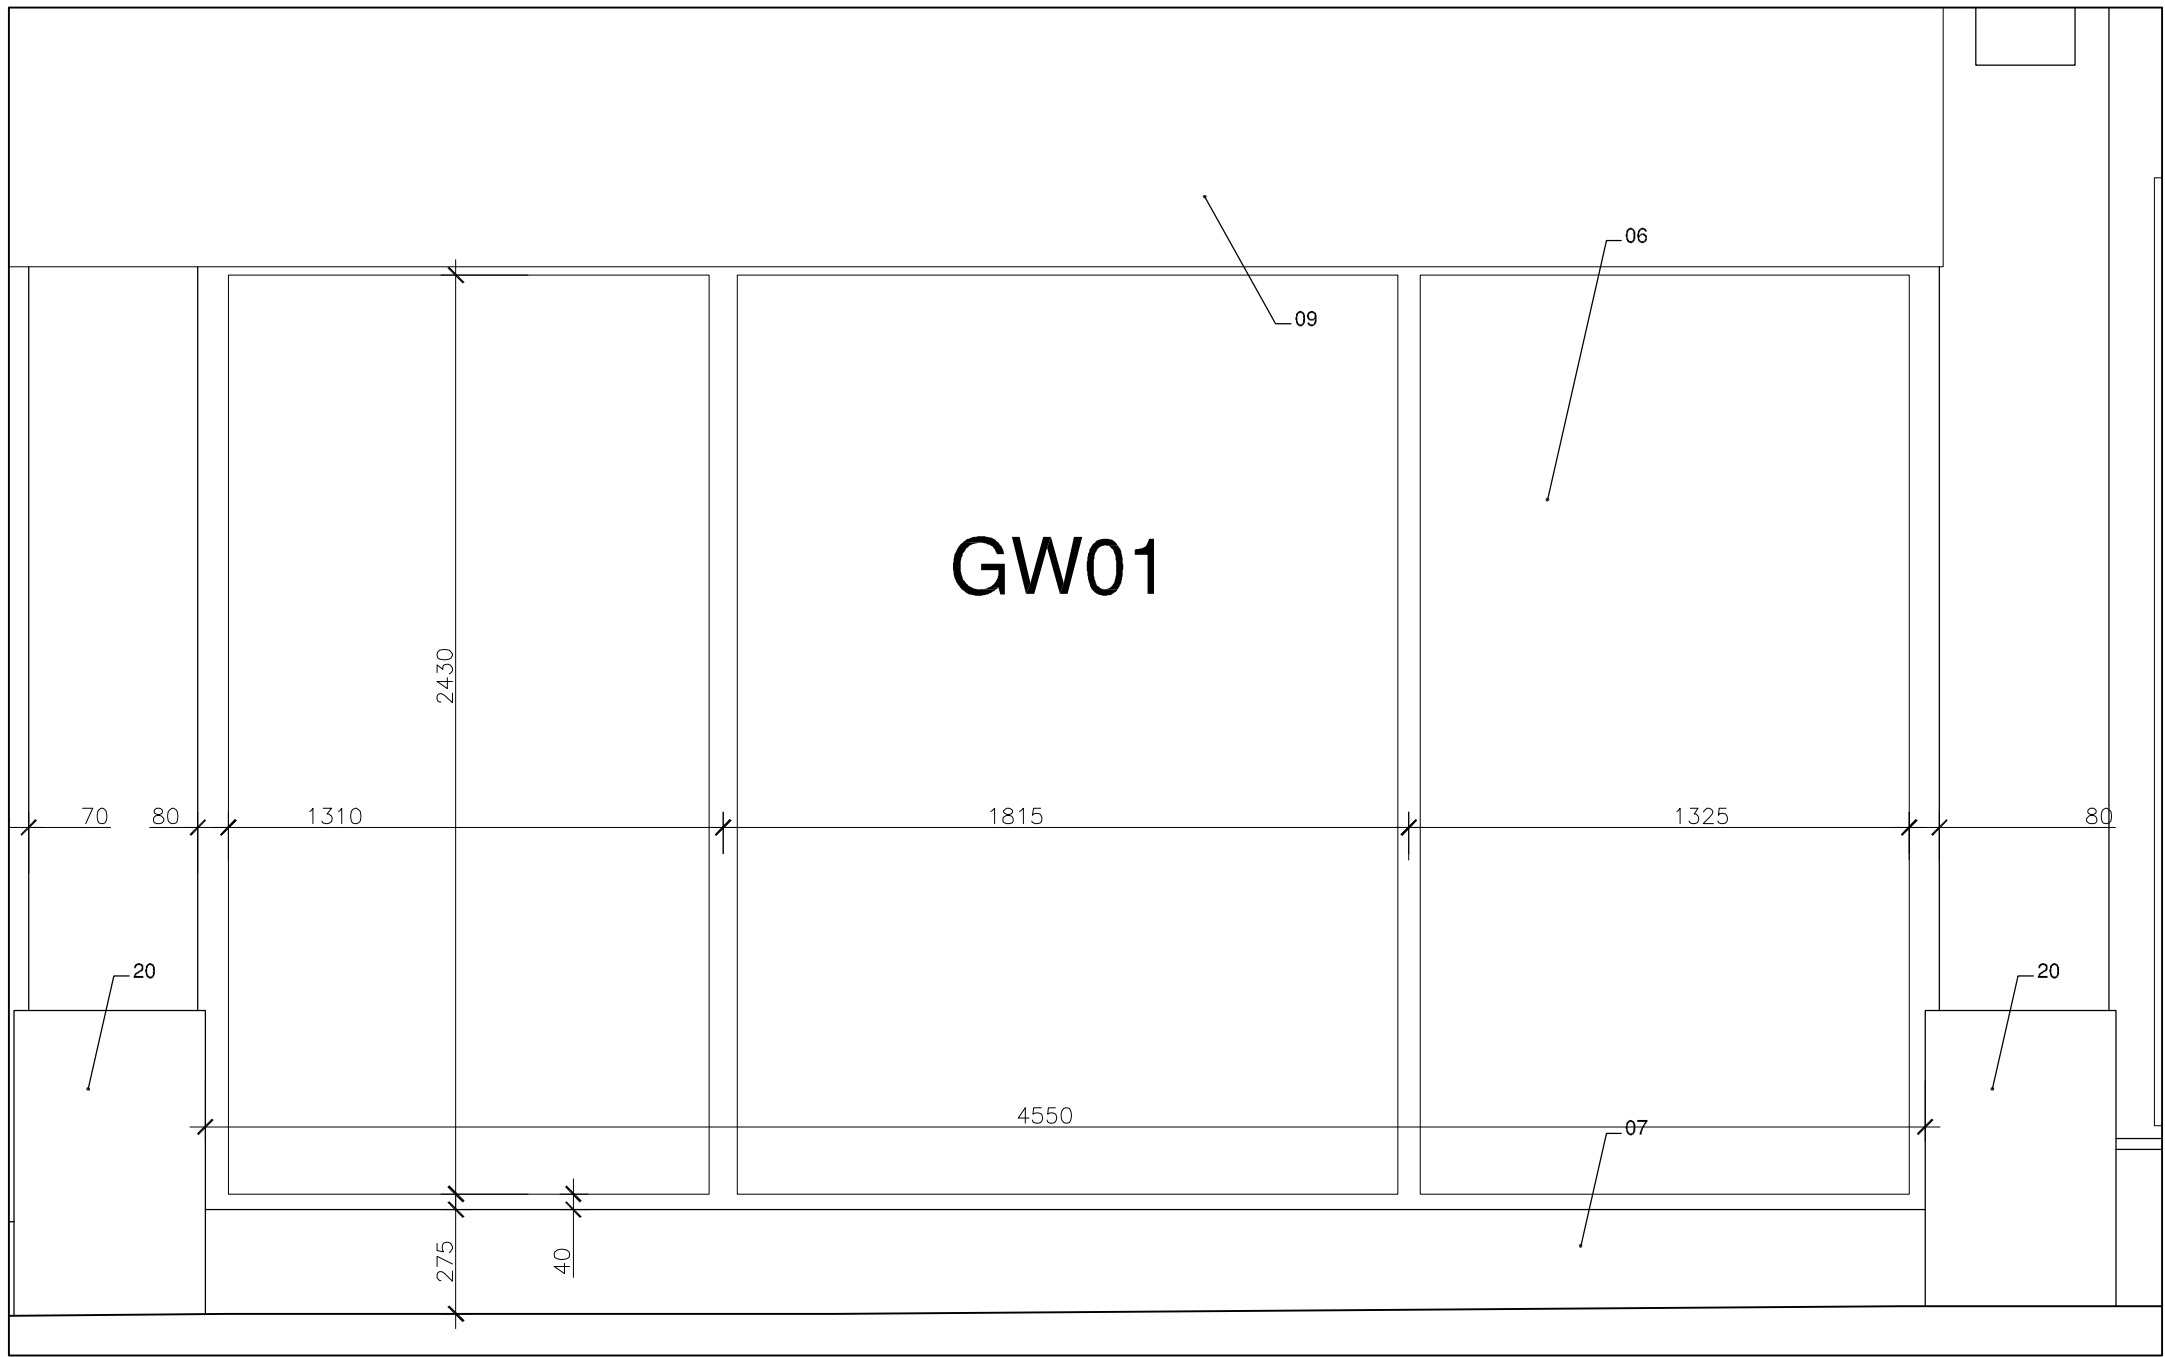

Shop window GW01 as Existing
Scale 1:20

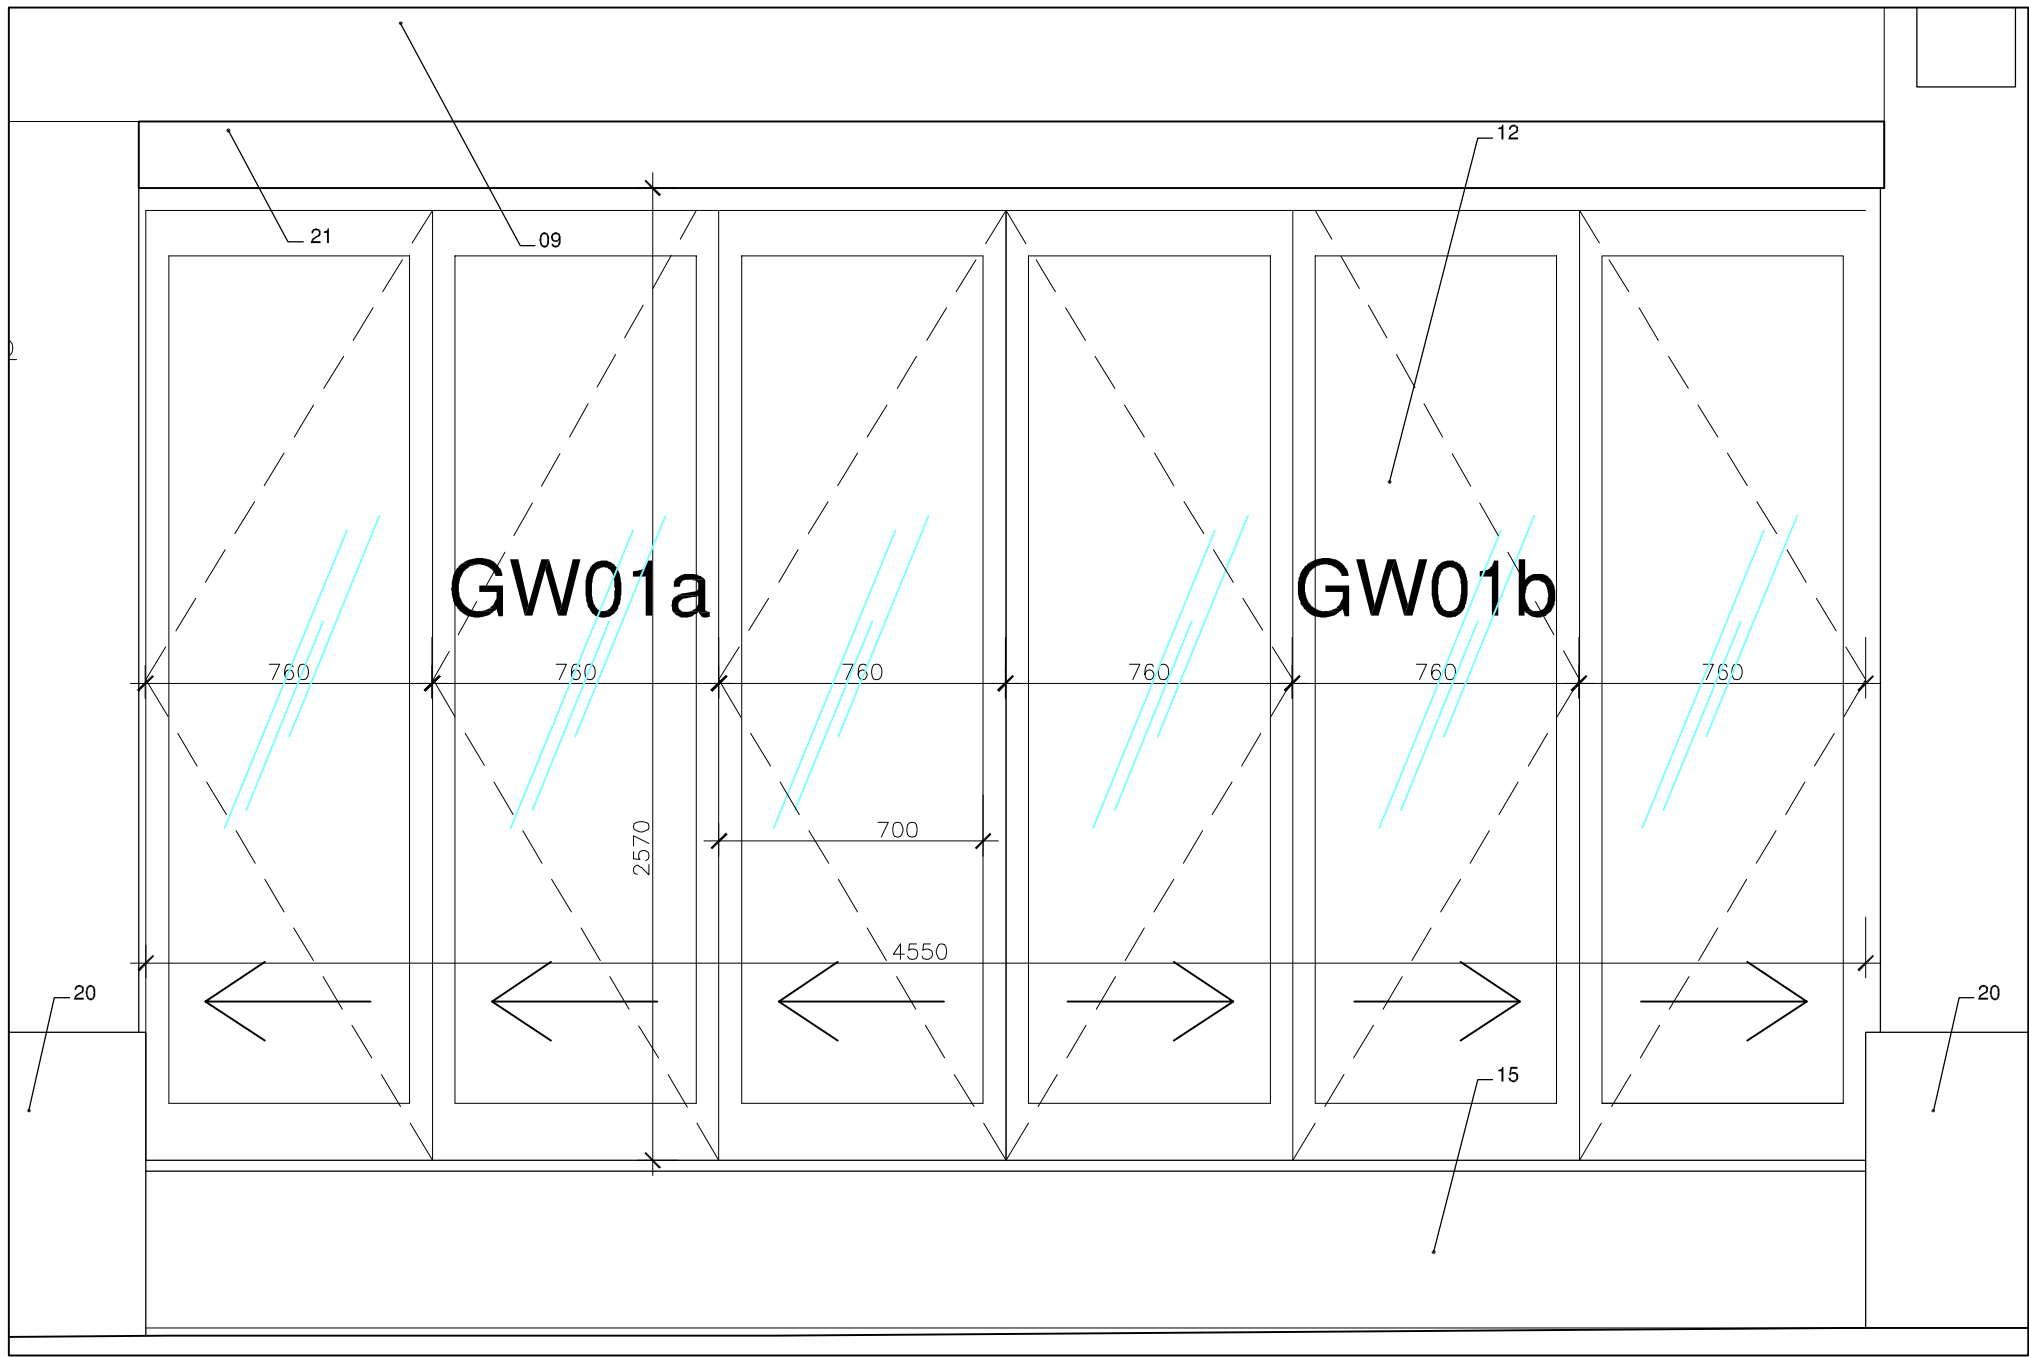

Shop window GW01 as Proposed
Scale 1:20

01	Existing painted timber window with clear glass
02	Existing painted timber sliding sash window with clear glass
03	Existing painted plywood panels
04	Existing uPVC extract vents
05	Existing Crittall style single glazing steel window
06	Existing clear glass shop window with painted timber framing
07	Existing marble plinth
08	Existing PPC aluminium door with clear glass
09	Shop sign
10	Existing painted timber flush door
11	Existing painted timber toplight with opaque glass
12	Proposed PPC aluminium sliding folding windows with clear glass
13	Proposed PPC aluminium glazed door with clear glass
14	Proposed PPC aluminium shop window with clear glass
15	Proposed granite plinth to match existing plasters plinth
16	Proposed painted timber toplight with opaque glass
17	Proposed painted timber four-panelled door
18	PPC aluminium Crittall style windows with opaque glass
19	PPC aluminium Crittall style windows with clear glass
20	Existing granite plinth
21	Proposed awnings
22	New double glazed Crittall style aluminium windows to match existing, with side hinges sashes