FOR PLANNING PURPOSES

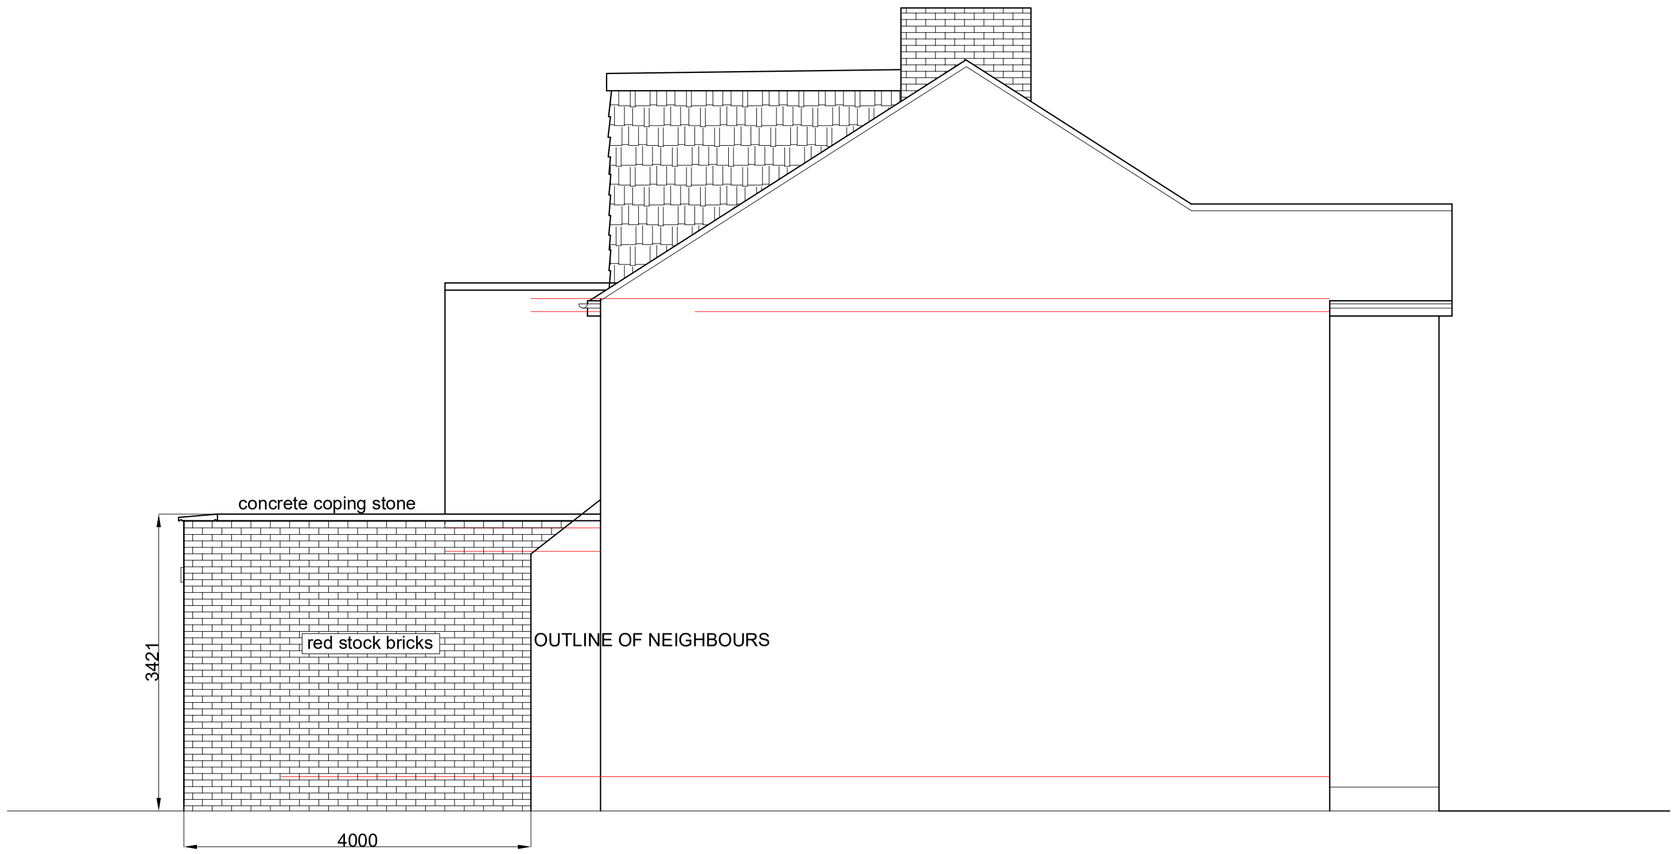

SOUTH ELEVATION

Velux MK04
780mm x 980mm



EAST ELEVATION

NOTES.

(i) This drawing is not to be scaled by contractors , work to figured dimensions only, confirmed on site.

(ii) This drawing is to be read in conjunction with all relevant architectural drawings, detailed specifications where applicable and all associated drawings in this series.

(iii) Any discrepancy on this drawing is to be reported immediately to the owner for clarification.

(iv) The contractor is responsible for all temporary works and for the stability of the works in progress.

(v) Copyright for all drawings/designs part or full shall remain with PN structural design in accordance with the Copyright Act 1988

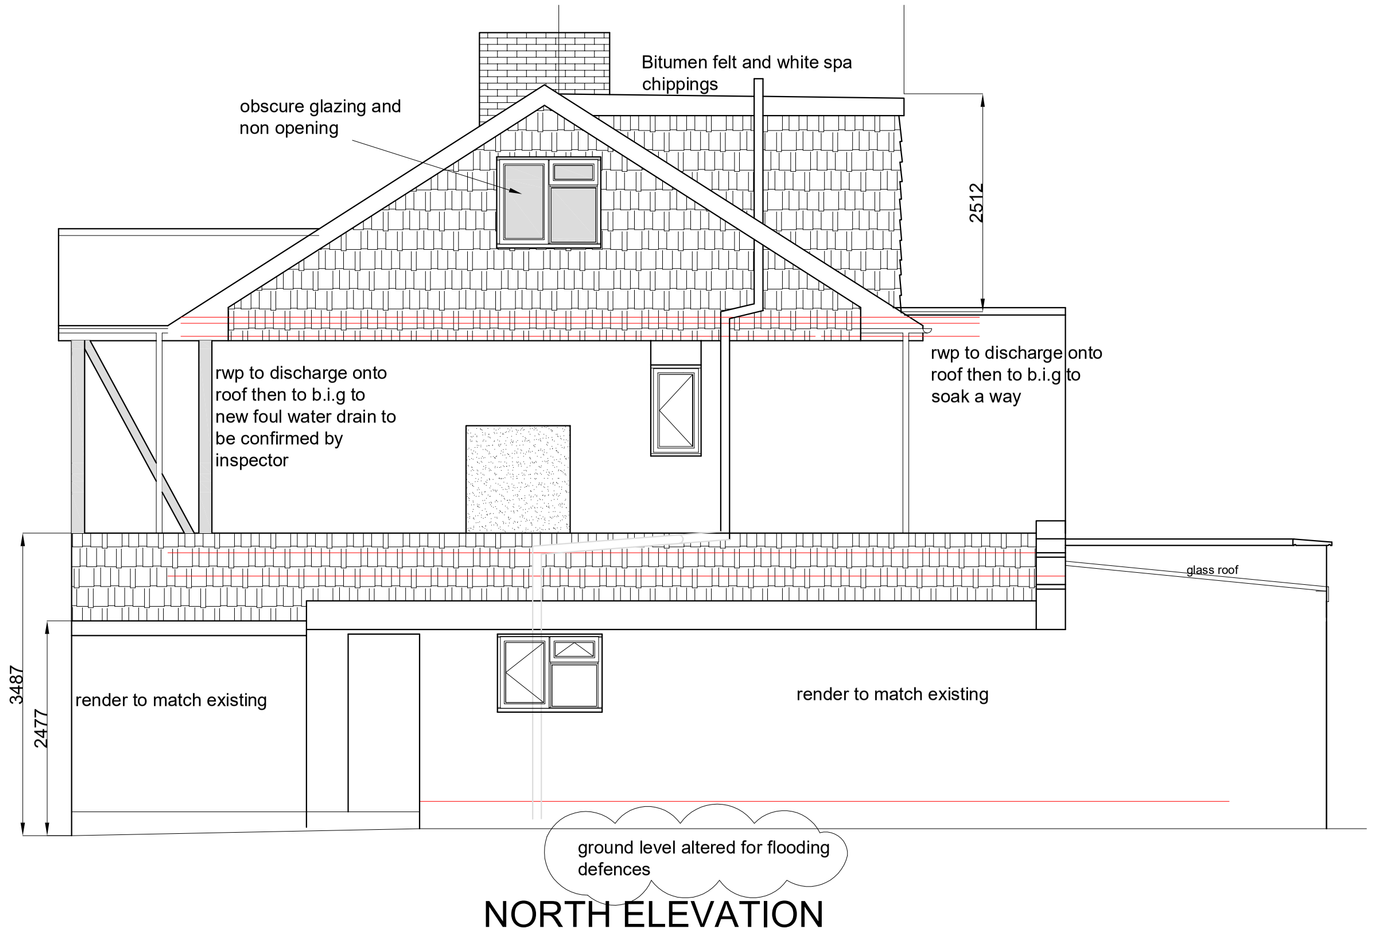

NORTH ELEVATION



WEST ELEVATION

Revision: B Ground level lowered on north elevation for flood defences A Window on north elevation to be non opening and fitted with obscure glass	Date: July 2025 June 2025
Client: Mr. and Mrs D.Cooper	
Project: 3, Gorse Avenue, Worthing. BN14 9PG	
Title: Proposed Elevations	

PN structural design
PN Structural Design Ltd
E keith@pndesign.co.uk
M 07767 481463

Scales	Date	Drawn	
1:50	May 2025		B
Project No.	Paper Size	Dwg. No.	
	A1	005	

Scale in Metres
0 1 2 3 4 5 6 7 8 9 10

for 1:50

© Copyright