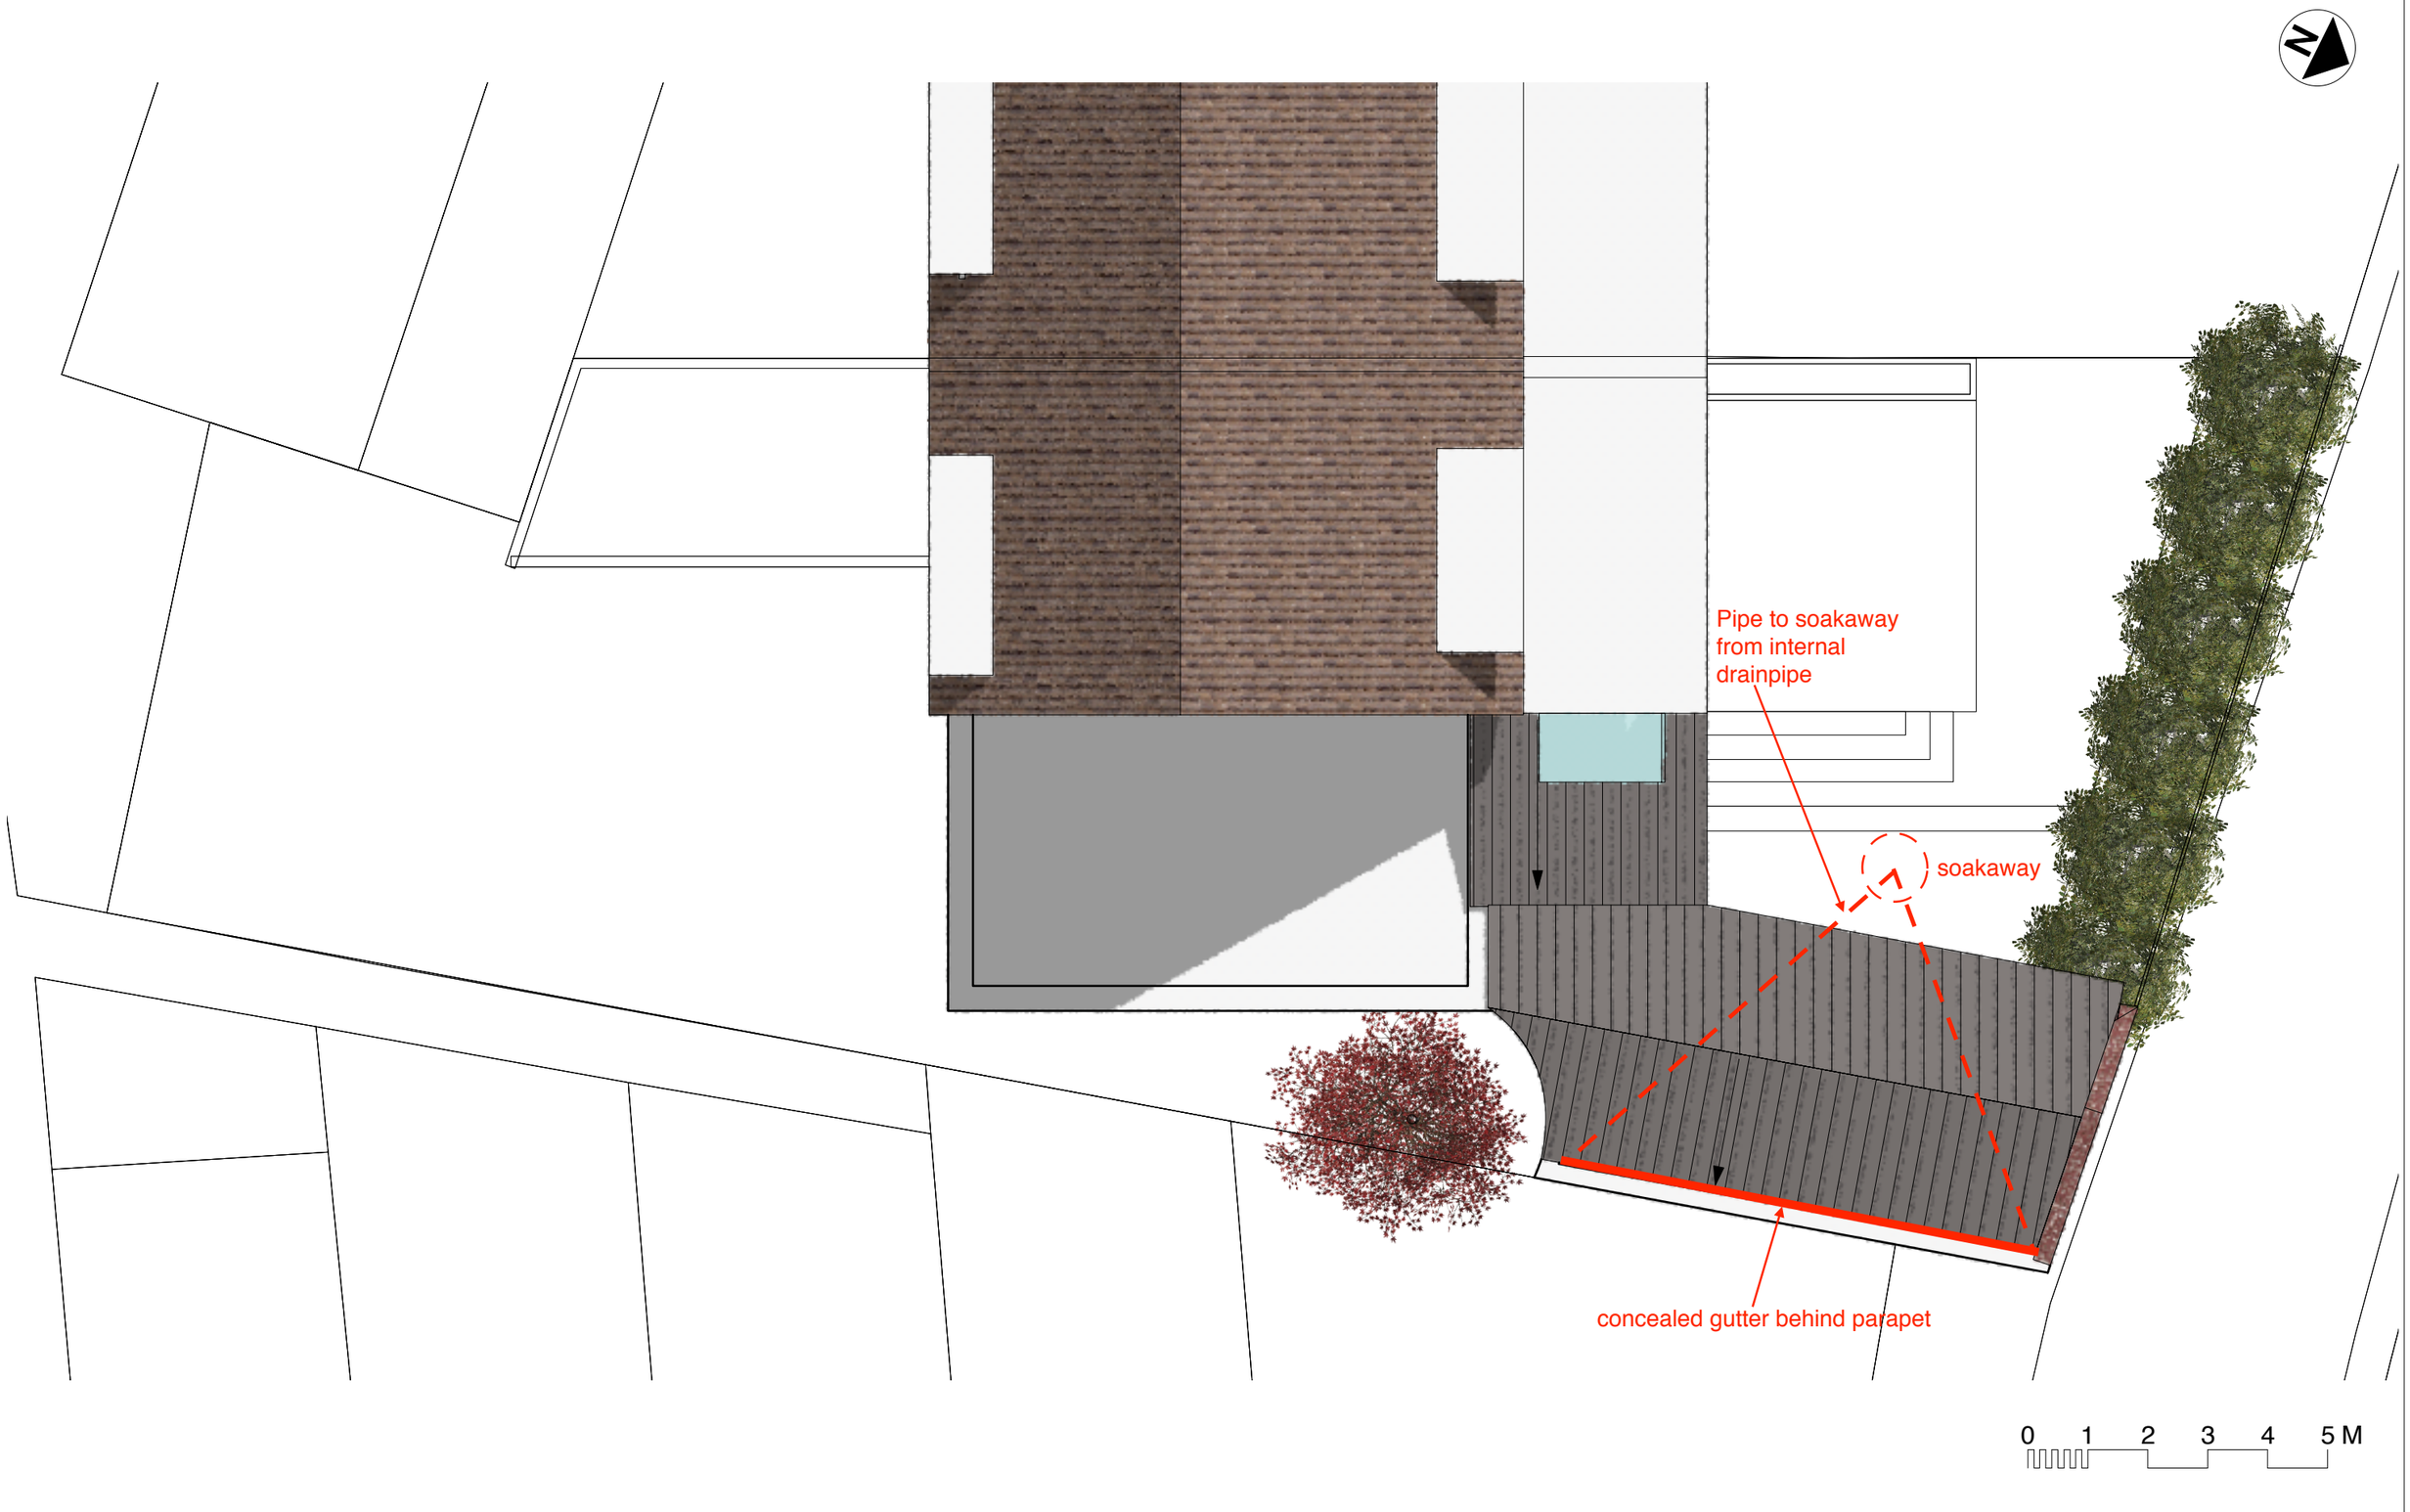


©*thinkingspace ltd 2019

*thinkingspace ltd
100 old fort road, shoreham by sea, west sussex, bn43 5hb
01273446647. hc@thinkingspace.co.uk

Barton House
21 River Close, Shoreham by Sea, BN43 5YF

Roof plan proposed
1:100 @A3
GA/1601/007/a