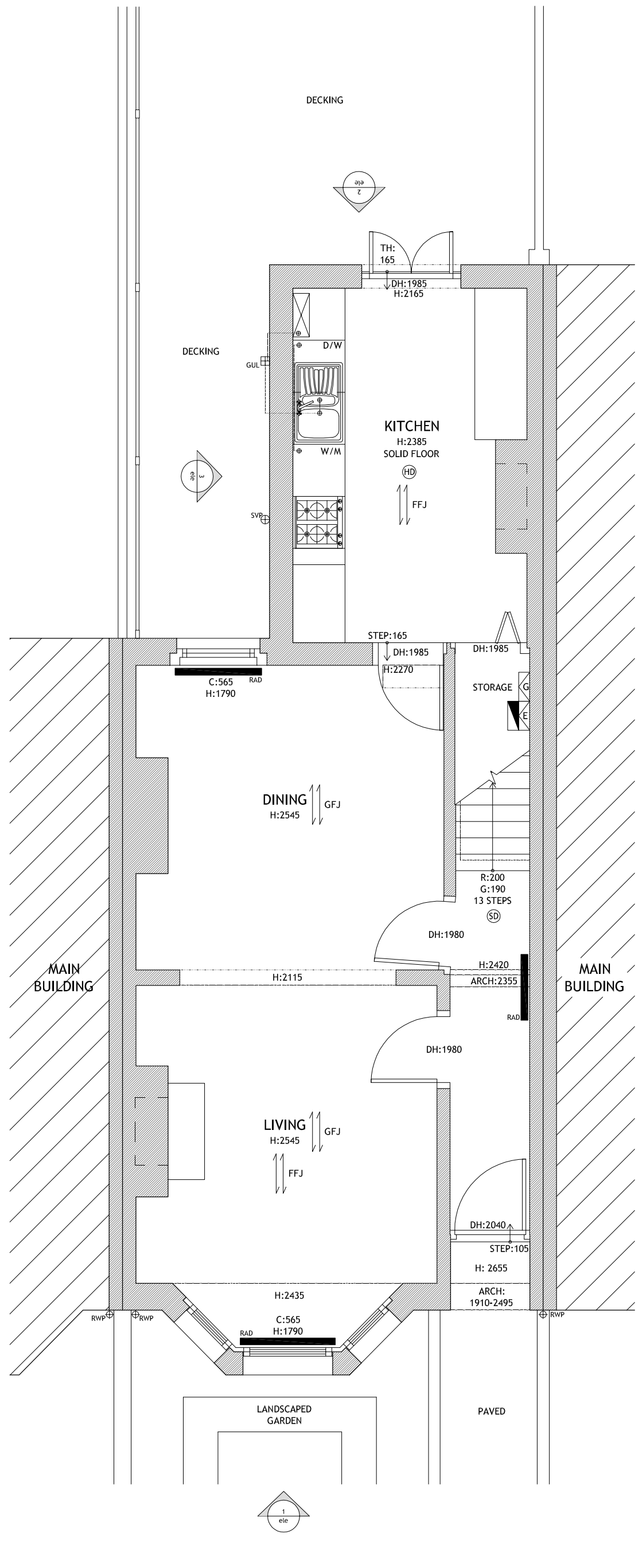

PROPOSED GROUND FLOOR PLAN 1:50 @ A1
(unchanged - included only for building regulation purposes)

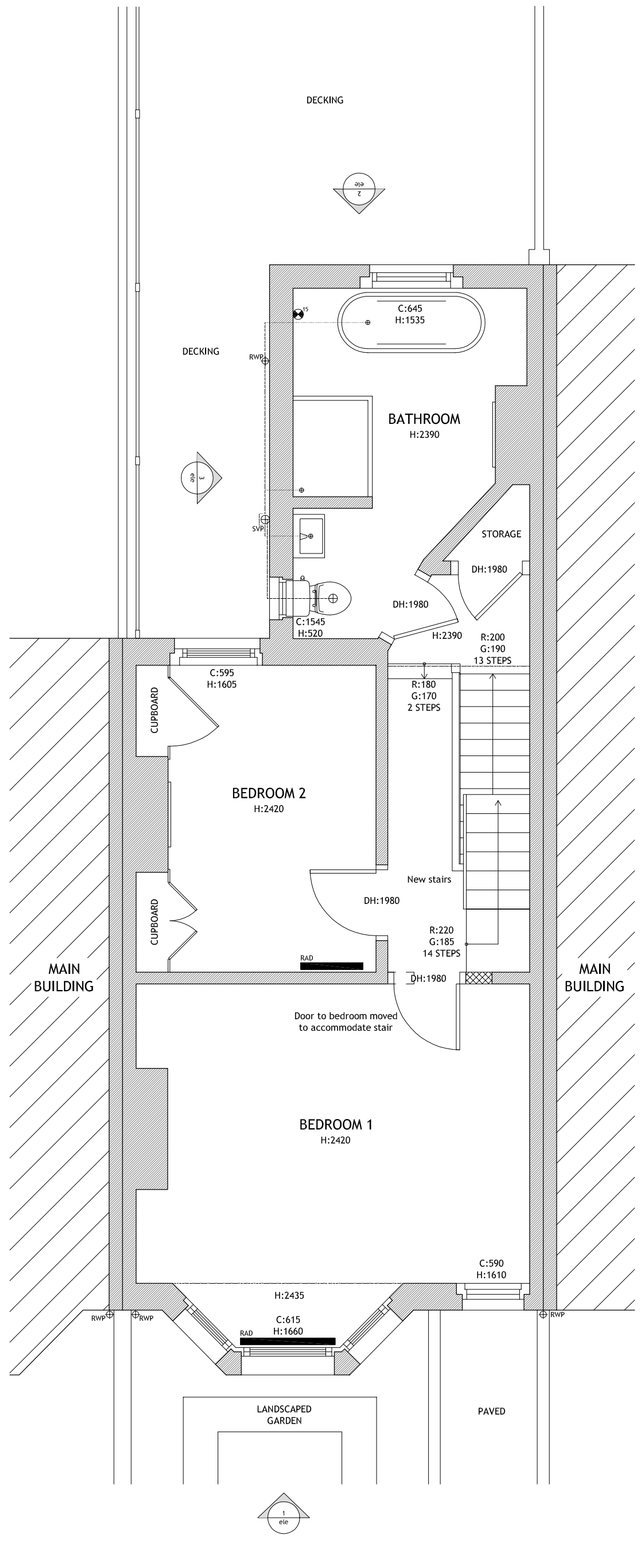

PROPOSED FIRST FLOOR PLAN 1:50 @ A1

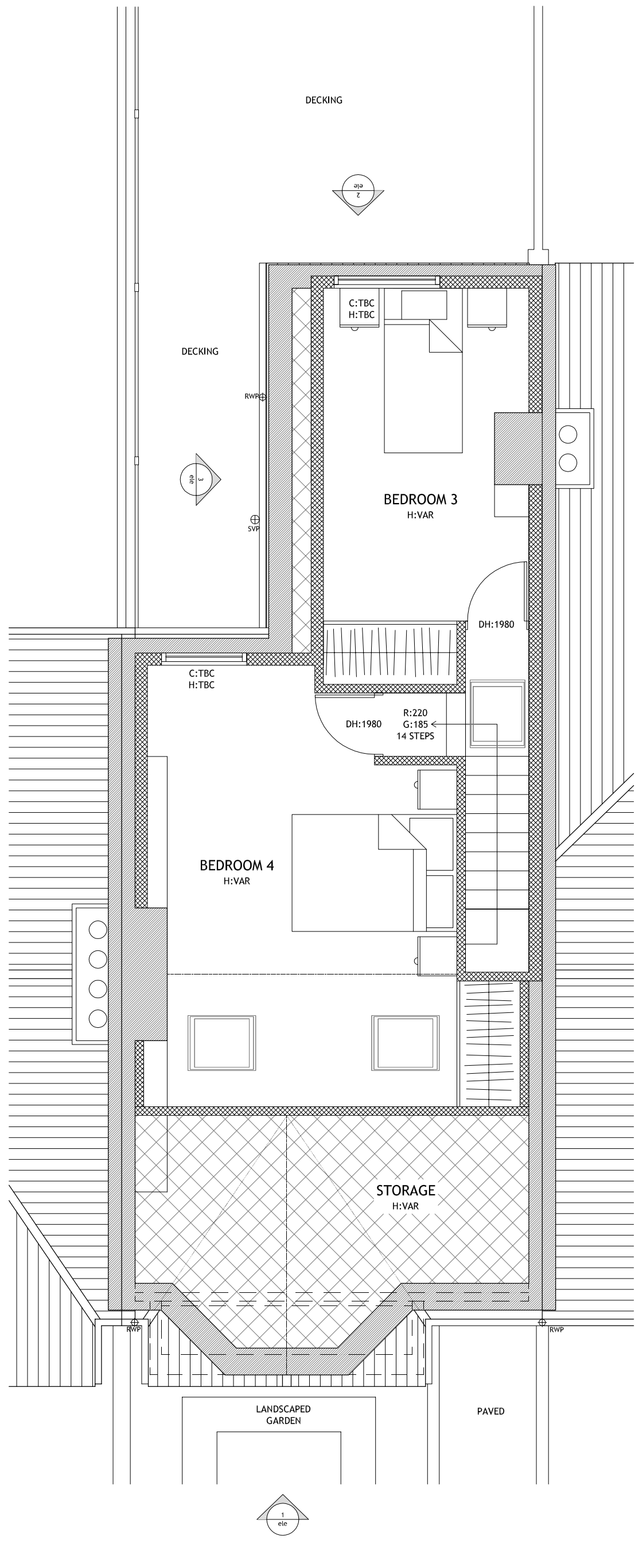

PROPOSED SECOND FLOOR PLAN 1:50 @ A1

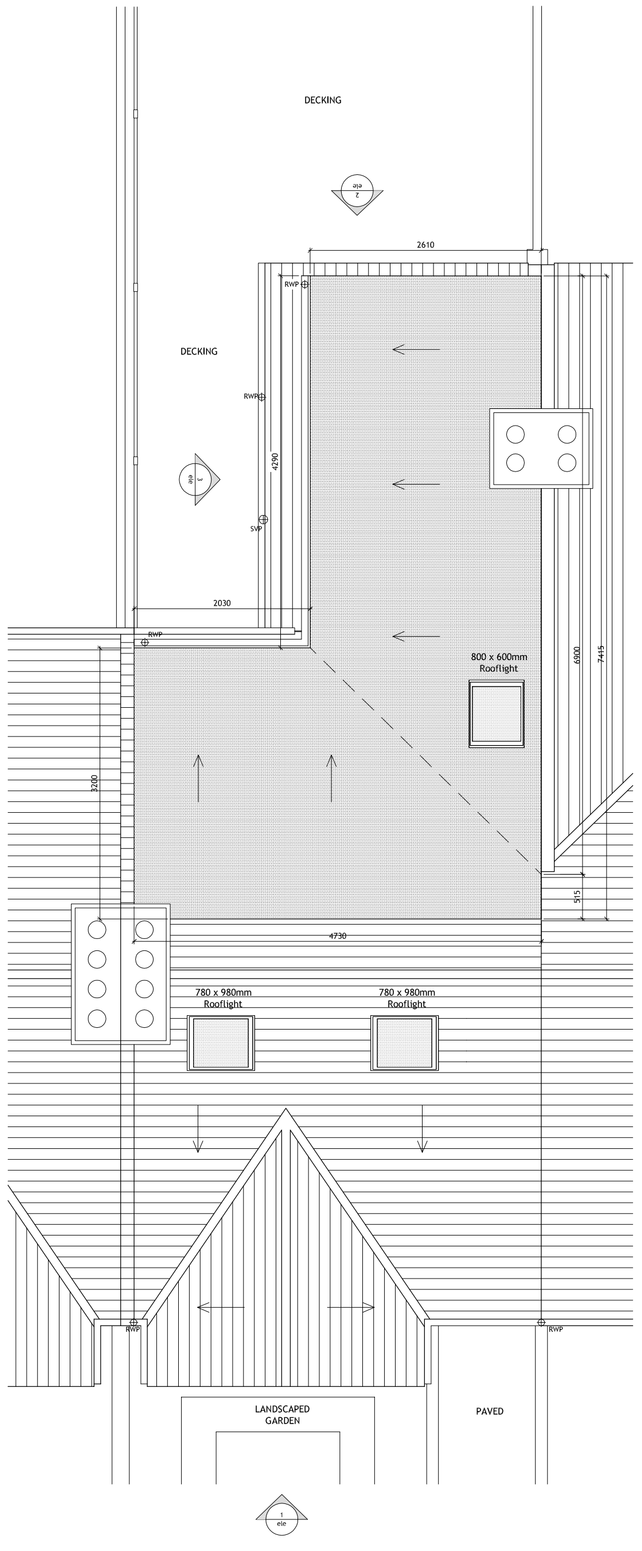

PROPOSED ROOF PLAN 1:50 @ A1

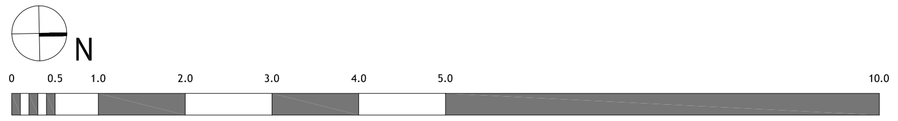

Scale in metres

notes

Do not scale directly from drawing, all measurements are to be taken from site prior to the commencement of works.

three | eleven design (trading name of 3eleven design Ltd) reserves the right to all drawings produced, please see company Terms & Conditions for further details

- GAS — GAS METERS
- ELE — ELECTRICAL METERS
- BOILER
- CONSUMER UNIT
- M/F — MEGAFLOW UNIT
- RAD — RADIATOR
- DIRECTION OF ROOF FALL
- IC INV:311 — INSPECTION CHAMBER
- SVP — SOIL VENTILATION STACK
- SS — STUB STACK
- RWP — RAINWATER PIPE
- GUL — GULLEY
- W/FD — WATER FEED/OR TAPS
- SD — SMOKE DETECTOR
- HD — HEAT DETECTOR
- TG — TOUGHENED SAFETY GLASS
- OG — OBSCURE GLAZING
- 15 — 15L/S MECHANICAL VENTILATION
- 30 — 30L/S MECHANICAL VENTILATION
- 60 — 60L/S MECHANICAL VENTILATION
- KV — KITCHEN VENTILATION FLUE
- BV — BATHROOM VENTILATION FLUE
- UV — UTILITY ROOM VENTILATION FLUE
- BF — BOILER VENTILATION FLUE
- TV — TUMBLE DRYER VENTILATION
- LU — PENDANT LIGHT FITTING
- LU — WALL MOUNTED LIGHT FITTING
- LU — SPOT/ DOWN LIGHT FITTING
- LU — UP LIGHT FITTING
- FIRE ALARM BELL
- FAP — FIRE ALARM PANEL
- FIRE ALARM BREAK POINT
- ELECTRICAL SOCKET
- ELECTRICAL DOUBLE SOCKET
- IP45 — SPECIAL GRADE SOCKET
- SOCKET SWITCH
- 2 — TWO WAY SOCKET SWITCH
- INTERNET AND PHONE CONNECTION
- TV — CABLE/ TV/ DIGITAL SOCKET

date	revision	description

project:
92 UNDERDOWN ROAD, SOUTHWICK, E. SUSSEX
PROPOSED LOFT CONVERSION & INT.ALTERATIONS

client:
TOM NORMAN

three | eleven DESIGN

01273 688 744
info@3eleven.co.uk
www.3eleven.co.uk

Unit 1
100 North Road
Brighton
BN1 1YE

title:
PROPOSED GROUND FLOOR, FIRST FLOOR, LOFT AND ROOF ELEVATIONS

project no:	drawing no:	revision:
92UDR	92UDR/03	/

date:	scale:	drawn:
22/JUN/16	1:50 @ A1	RJB & DJC

drawing status:
APPLICATION