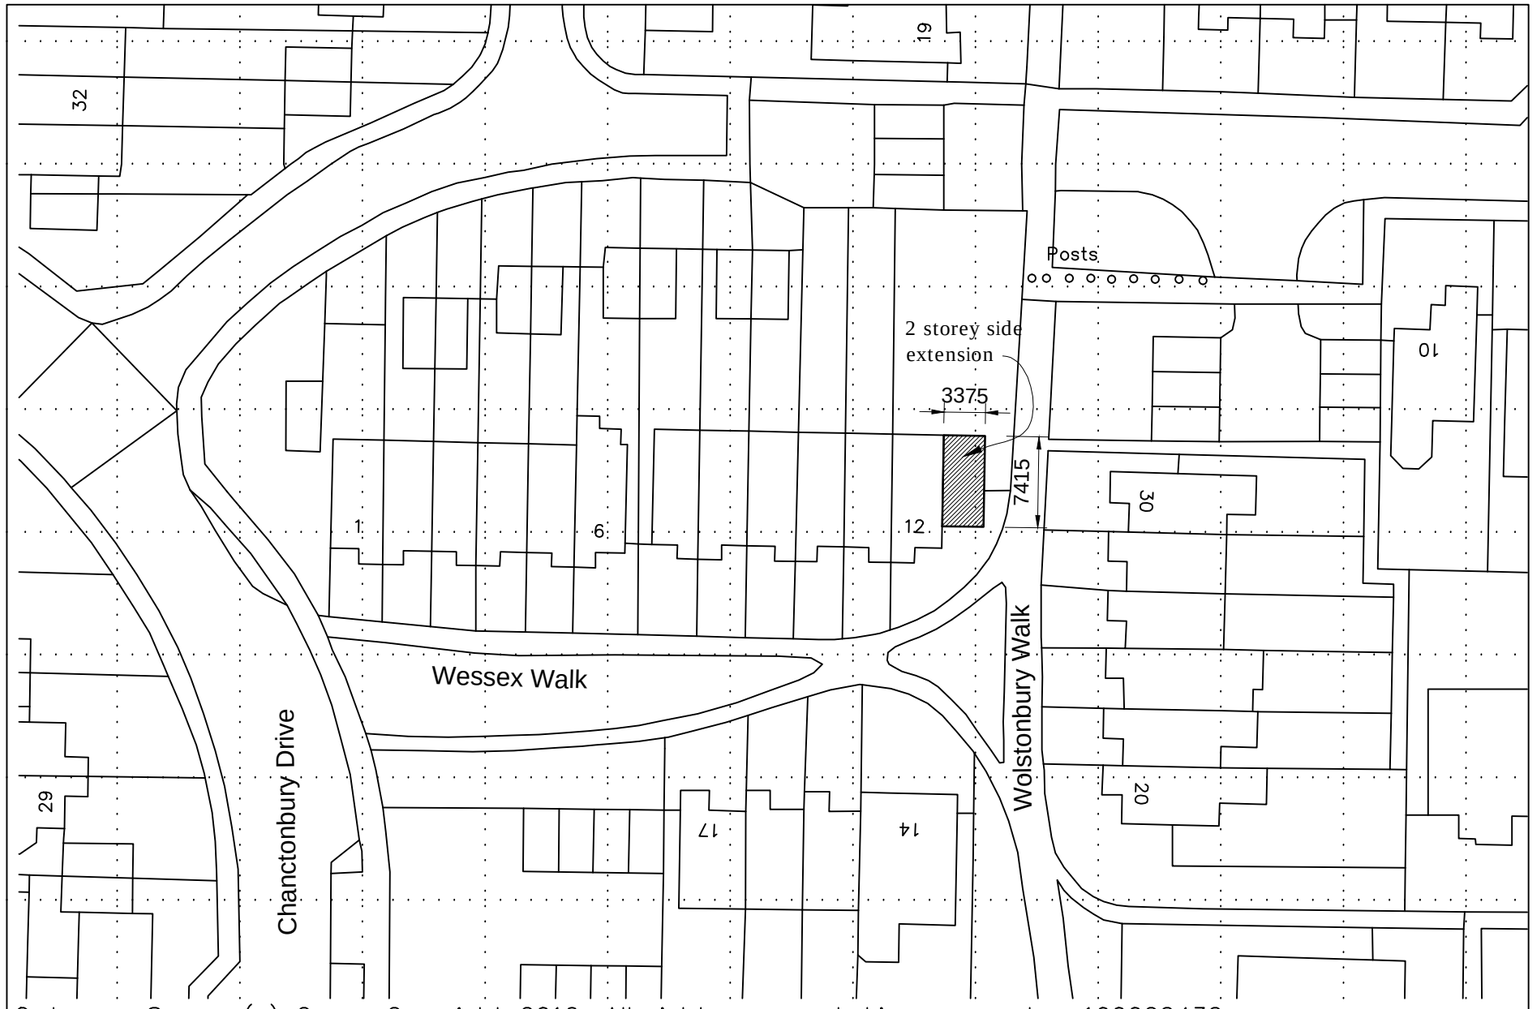


Ordnance Survey (c) Crown Copyright 2016. All rights reserved. Licence number 100022432

# BLOCK PLAN

Scale 1:500

0m 5m 10m 15m 20 25 30 35 40 45 50

NOTES

| Rev | |
|---|---|
| | |
| | |
| | |
| | |
| | |
| | |
| | |
| | |

**PROPOSED**

**HOUSEHOLDER PLANNING APPLICATION**

**Issued to LA for planning consent**

**Status**

Drawing Title
**BLOCK PLAN**
as proposed

Scale 1:500

Paper size A3

Drawn by MCH

Date June 2016

Drawing No. **W200PC/HP/02**

Rev.

Client
**DAVID CROWTER**

Job Title
**12 WESSEX WALK, SHOREHAM-BY-SEA:**
Two storey side extension.

stuart radley associates
Chartered Building Surveyors
RICS
Unit 5 Tungsten Building, George Street
Portslade, Brighton BN41 1RA
Tel. 01273 420606
Fax. 01273 420707
e-mail. info@stuartradleyassociates.co.uk