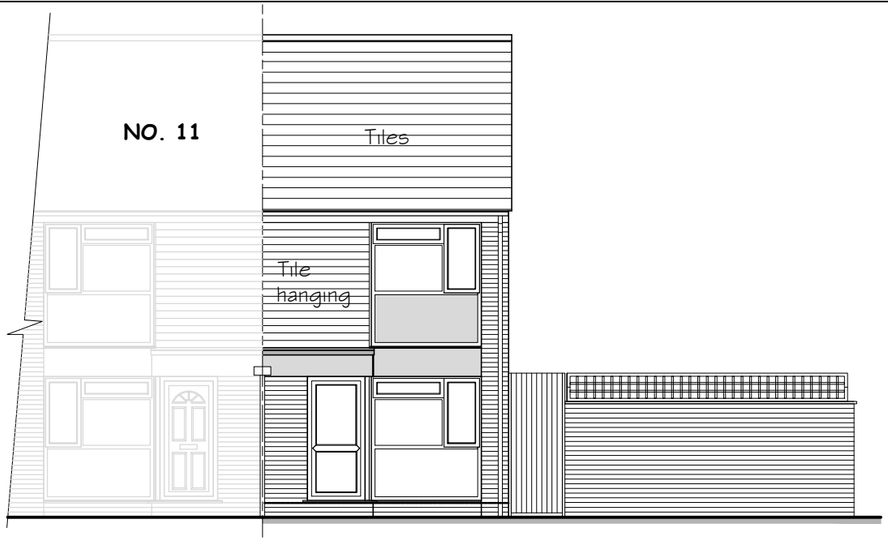

SOUTH ELEVATION

As existing

Scale 1:100

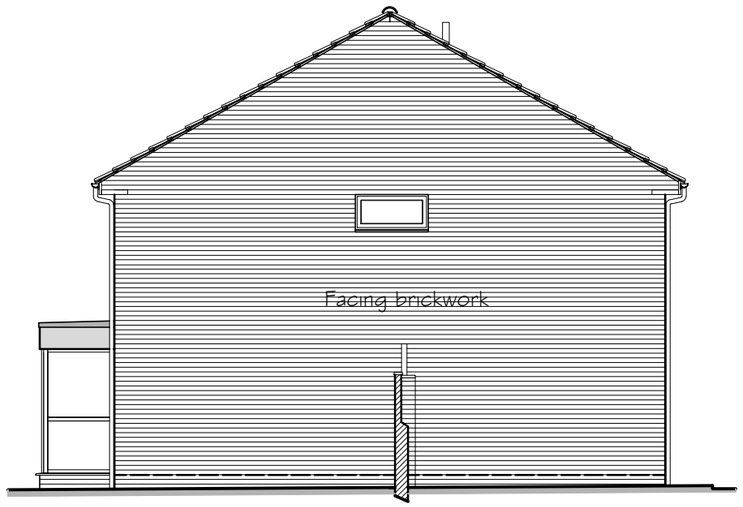

EAST ELEVATION

As existing

Scale 1:100



NORTH ELEVATION

As existing

Scale 1:100

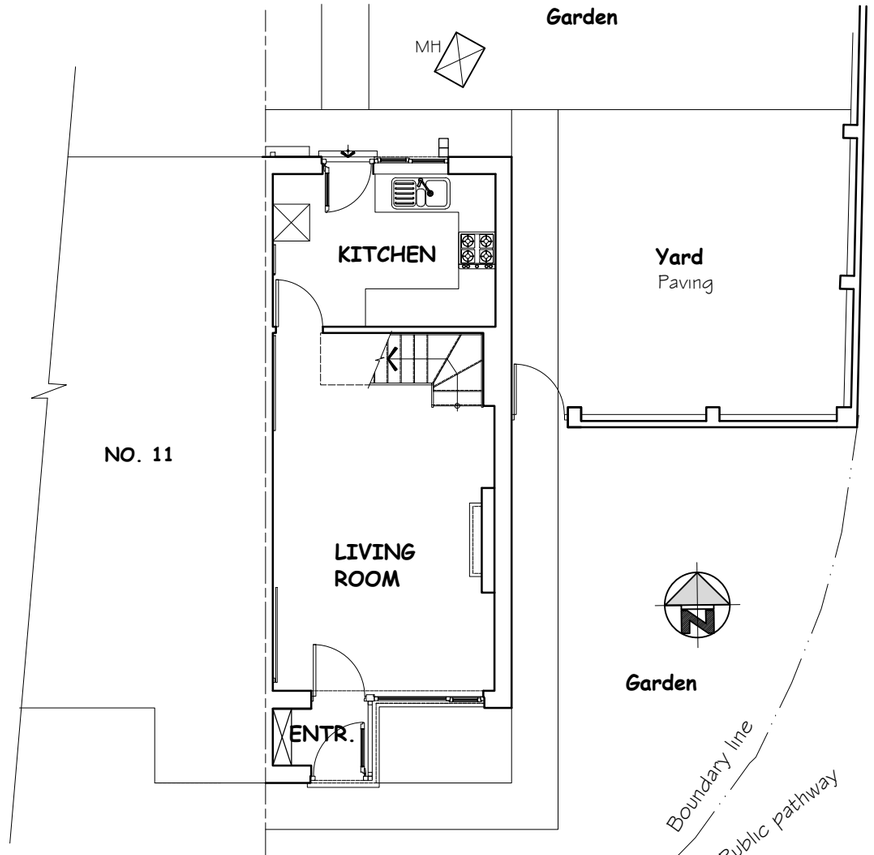

GROUND FLOOR PLAN

As existing

Scale 1:100

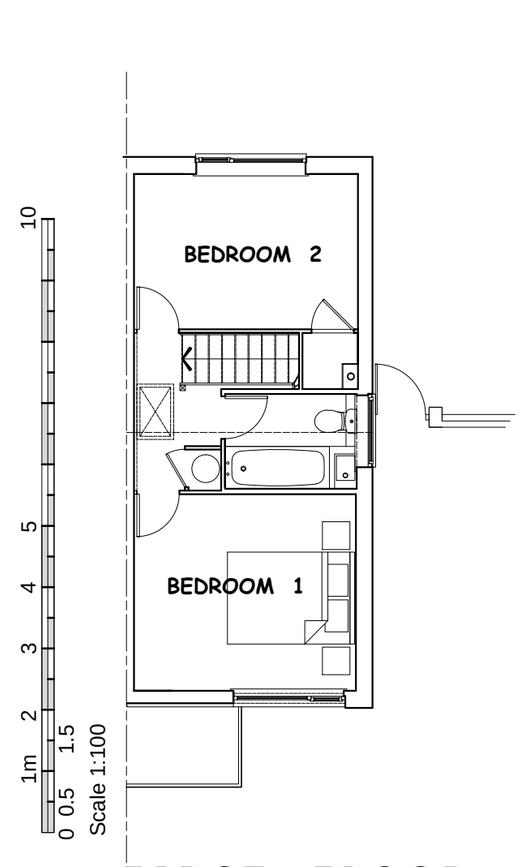

FIRST FLOOR PLAN

As existing

Scale 1:100

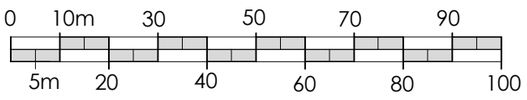

Scale 1:250

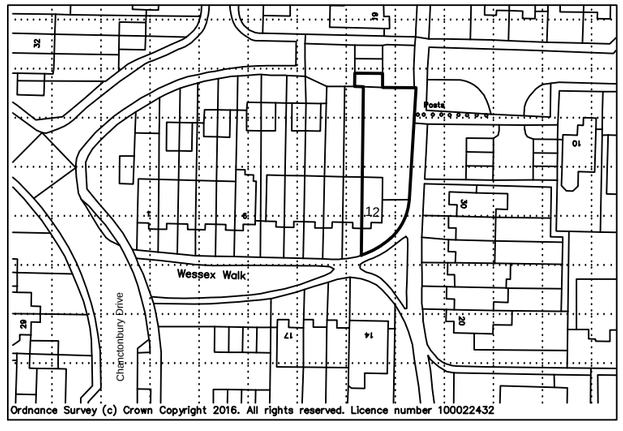

LOCATION PLAN

Scale 1:250

PLANNING APPLICATION DRAWING ONLY

Rev	

EXISTING

HOUSEHOLDER PLANNING APPLICATION

Status: **Issued to LA for Planning Consent**

Client: **DAVID CROWTER**

Job Title: **12 WESSEX WALK, SHOREHAM-BY-SEA:** Two storey side extension

Drawing Title: **Plans & Elevations** as existing

stuart radley associates
Chartered Building Surveyors
Unit 5 Tungsten Building, George Street
Portslade, Brighton BN41 1RA
RICS
Tel. 01273 420606
Fax. 01273 420707
e-mail. info@stuartradleyassociates.co.uk

Scale	Paper size
1:100 & 1:1250	A3
Drawn by: MCH	Date: June 2016

Drawing No. **W200PC/HP/03**