




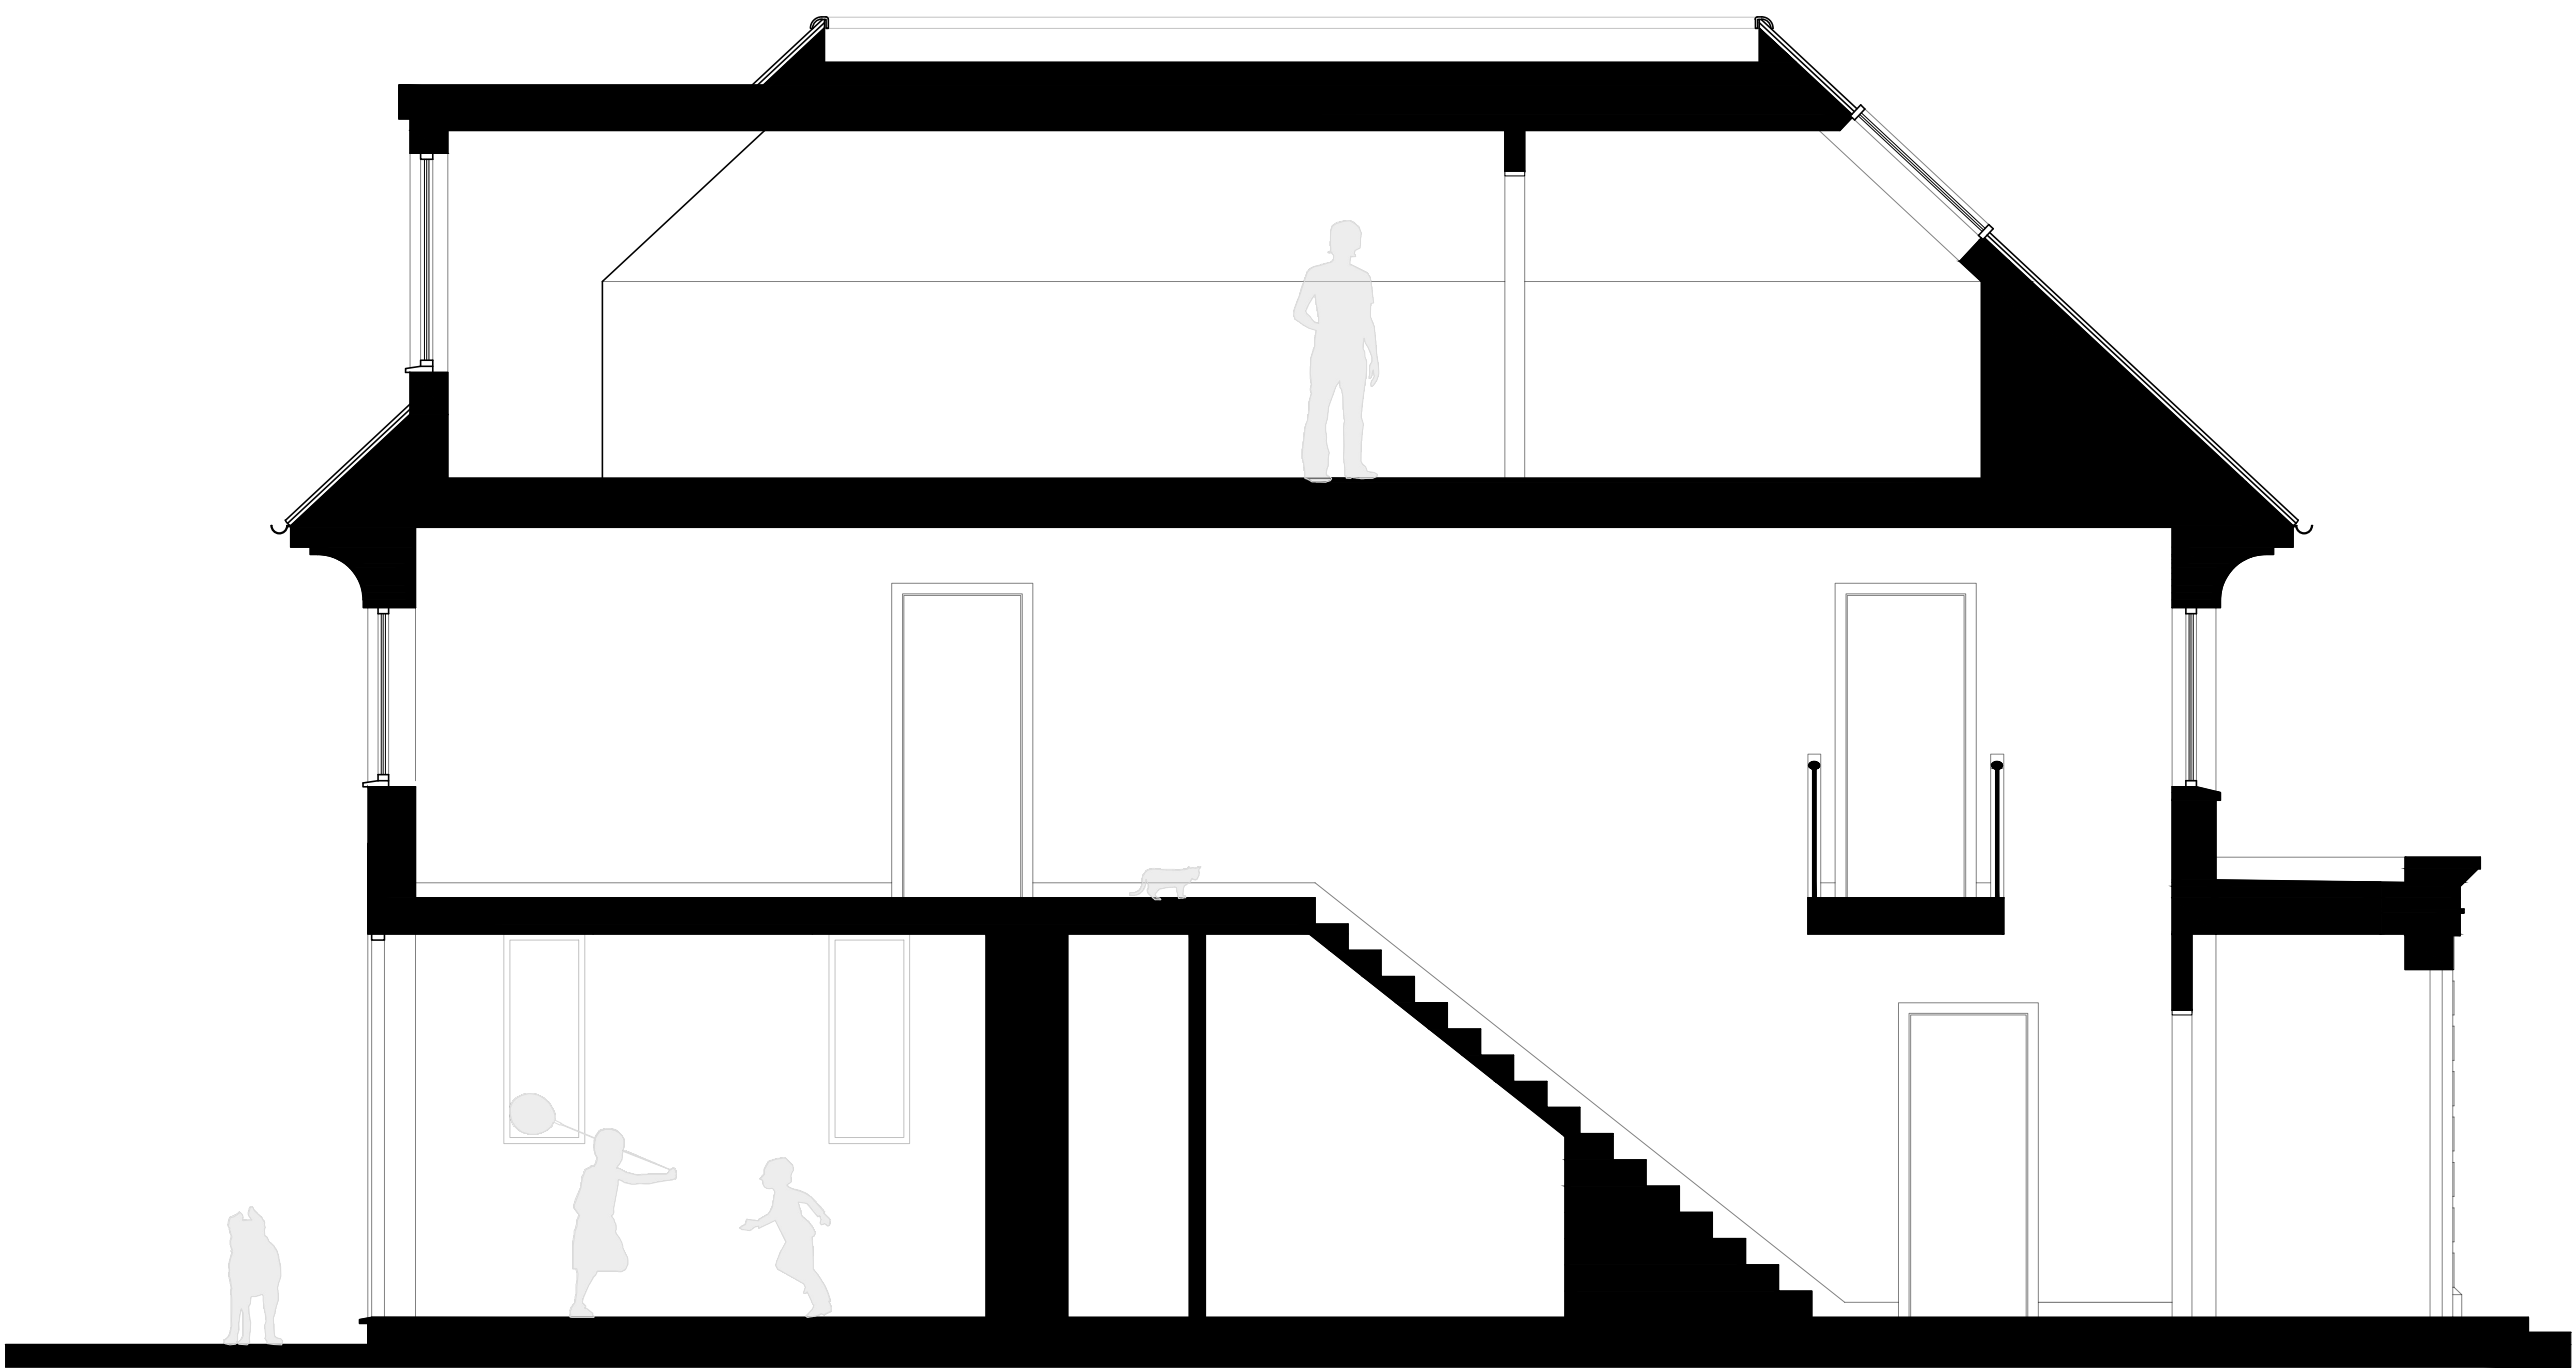

Proposed Section AA 1:50

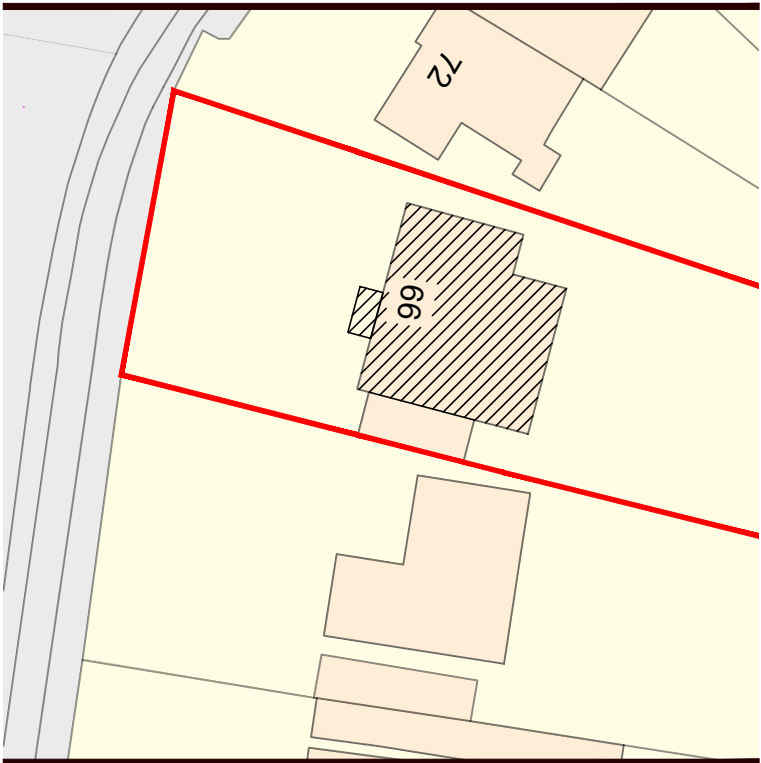

Block Plan
1:500

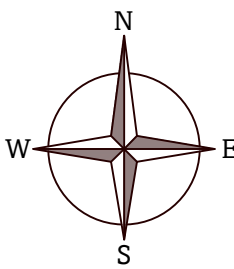

A	20.07.26	Roof re-design, removal of southern ext.	CD
Rev.	Date	Details	Dr. Ch.

DA Design.
hello@da.design
01273 884923
www.da.design

By Appointment Only:
84 Westbourne Street, Hove, BN3 5FA

DA.

Stage

Planning

Client

Mr and Mrs Bradbury

Site

66 Buckingham Road,
Shoreham-by-sea

Drawing Title

Proposed:
Section & Block Plan



Drawn	Checked	Date
CD		27.05.2026

Project No.	Stage	Dwg No.	Revision	Sheet Size
0636	P	20	A	A2