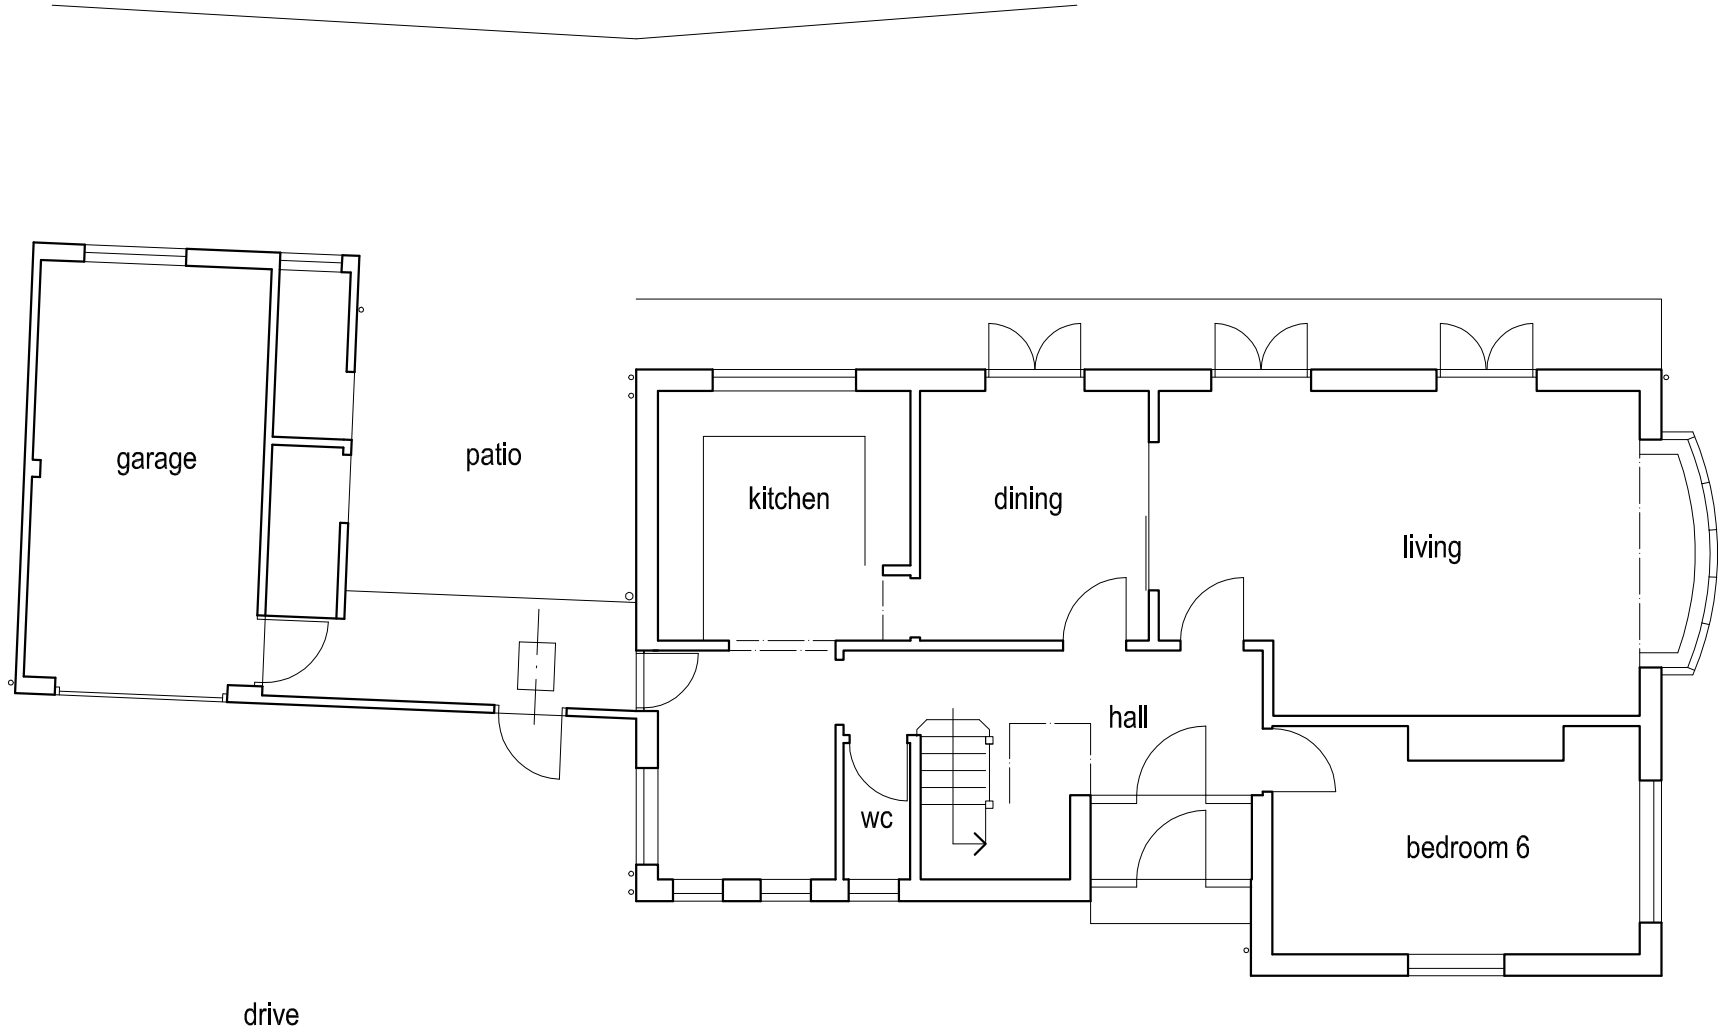


## *Ground Floor Plan* @ *1:100*

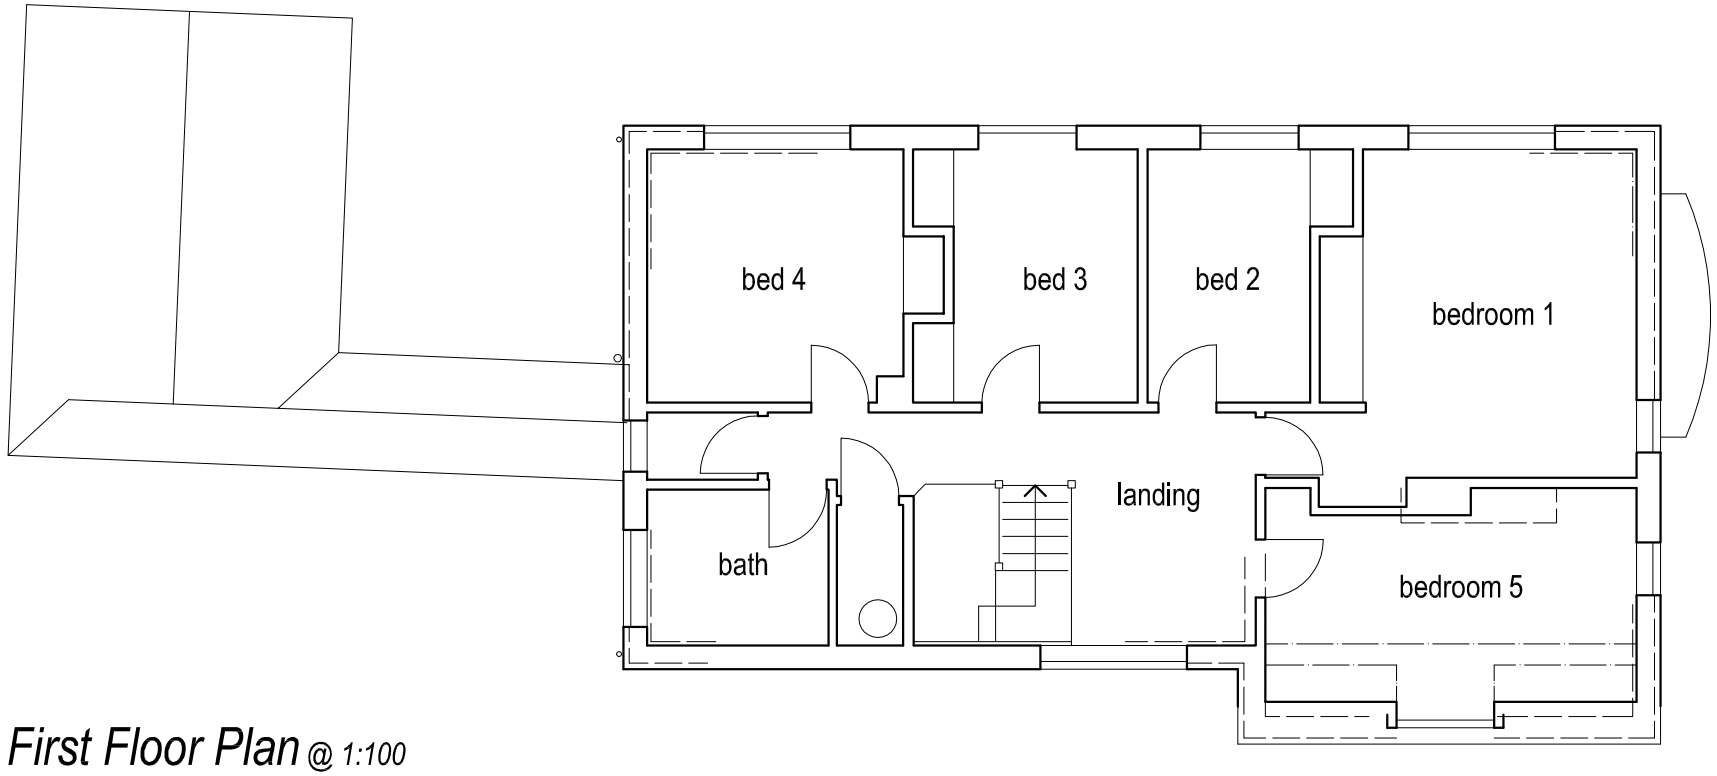


## *First Floor Plan* @ *1:100*

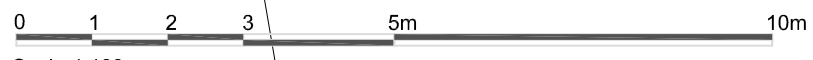


garden

| Rev | Description | Date |
|---|---|---|

| Job Reference | Client |
|---|---|
| New Houses<br>107A Gardner Road<br>Southwick | Sinnis Ltd |

| Drawing Title | Drawing No | Rev |
|---|---|---|
| Existing Plans | ADC1174/02 | |

| Date | Scale | Dwg Size | Plot Style | Drawn | Checked |
|---|---|---|---|---|---|
| 11.04.19 | 1:100 | A3 | ADCgreyscale | AD | AD |

All dimensions to be checked on site and do not scale from this drawing. This drawing should be approved by Local Authority Building Control or other appropriate checking authority prior to commencement of work. This drawing should not be reproduced without the prior consent of the author.

ADC Alistair Dodd Consulting
Architectural Services
72a Beaconsfield Road . Brighton . East Sussex . BN1 6DD
Tel: 01273 669466
Email: info@adcbrighton.co.uk
WWw.adcbrighton.com