T.P. OFFICE COPY

BOROUGH OF WORTHING
DEPOSITED 6-1-10
TP REF No.
WB/ 10 / 0006/ame



South Elevation as Proposed 1:50

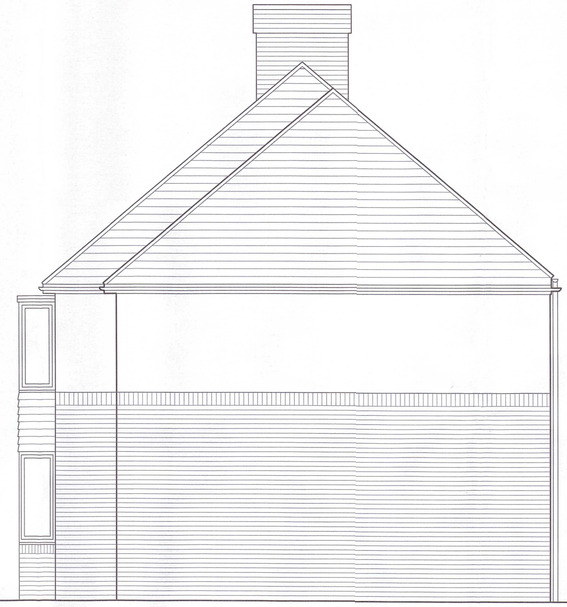

East Elevation as Proposed 1:50

North Elevation as Proposed 1:50

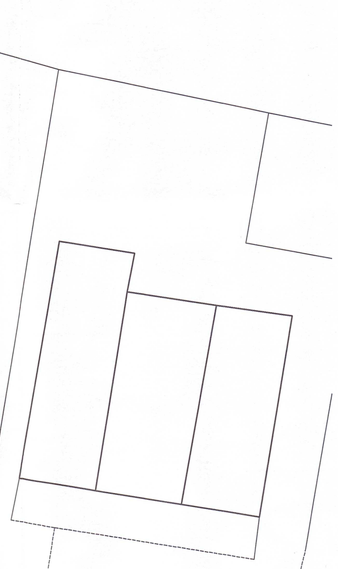

Site Plan as Proposed 1:100

1:100 0 1m 2m 3m 4m 5m 10m

1:50 0 1m 2m 3m 4m 5m

WORTHING BOROUGH COUNCIL
- 3 MAR 2010
CONSENT GRANTED
SUBJECT TO CONDITIONS

67 PELHAM ROAD, TARRING		
Elevations as Proposed/Site Plan		
Drawing No: 02	Rev: -	Scale: 1:50/1:100 @ A1