T.P. OFFICE COPY

BOROUGH OF WORTHING
DEPOSITED 6.1.10
TP REF No.
WB/ 10 / 2006/ALL

WORTHING BOROUGH COUNCIL
- 3 MAR 2010
CONSENT GRANTED
SUBJECT TO CONDITIONS

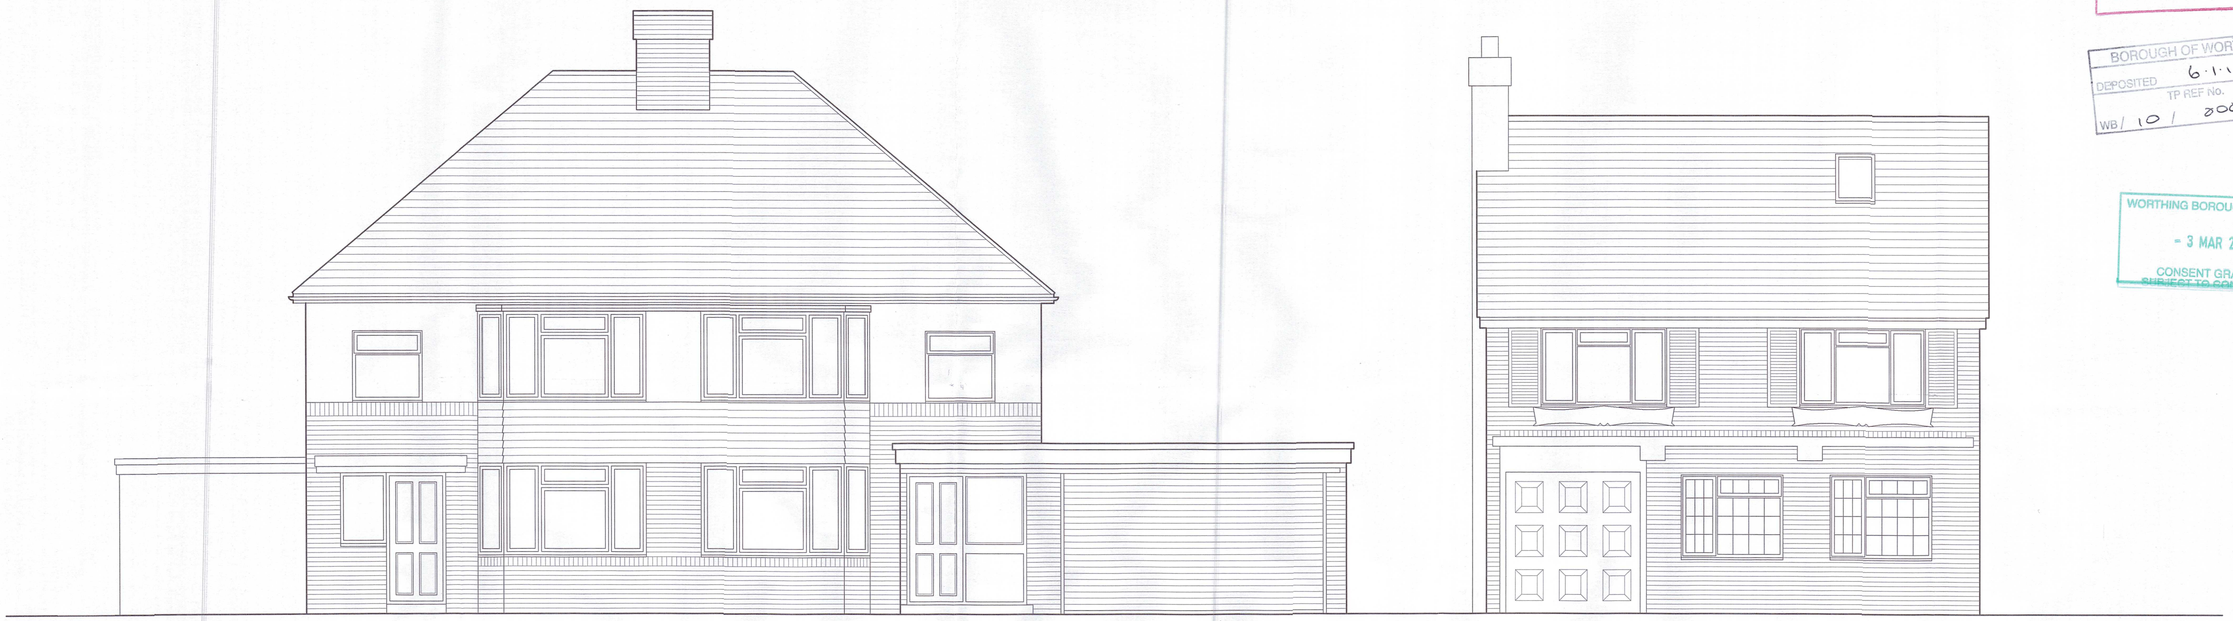

Street Elevation as Existing 1:50

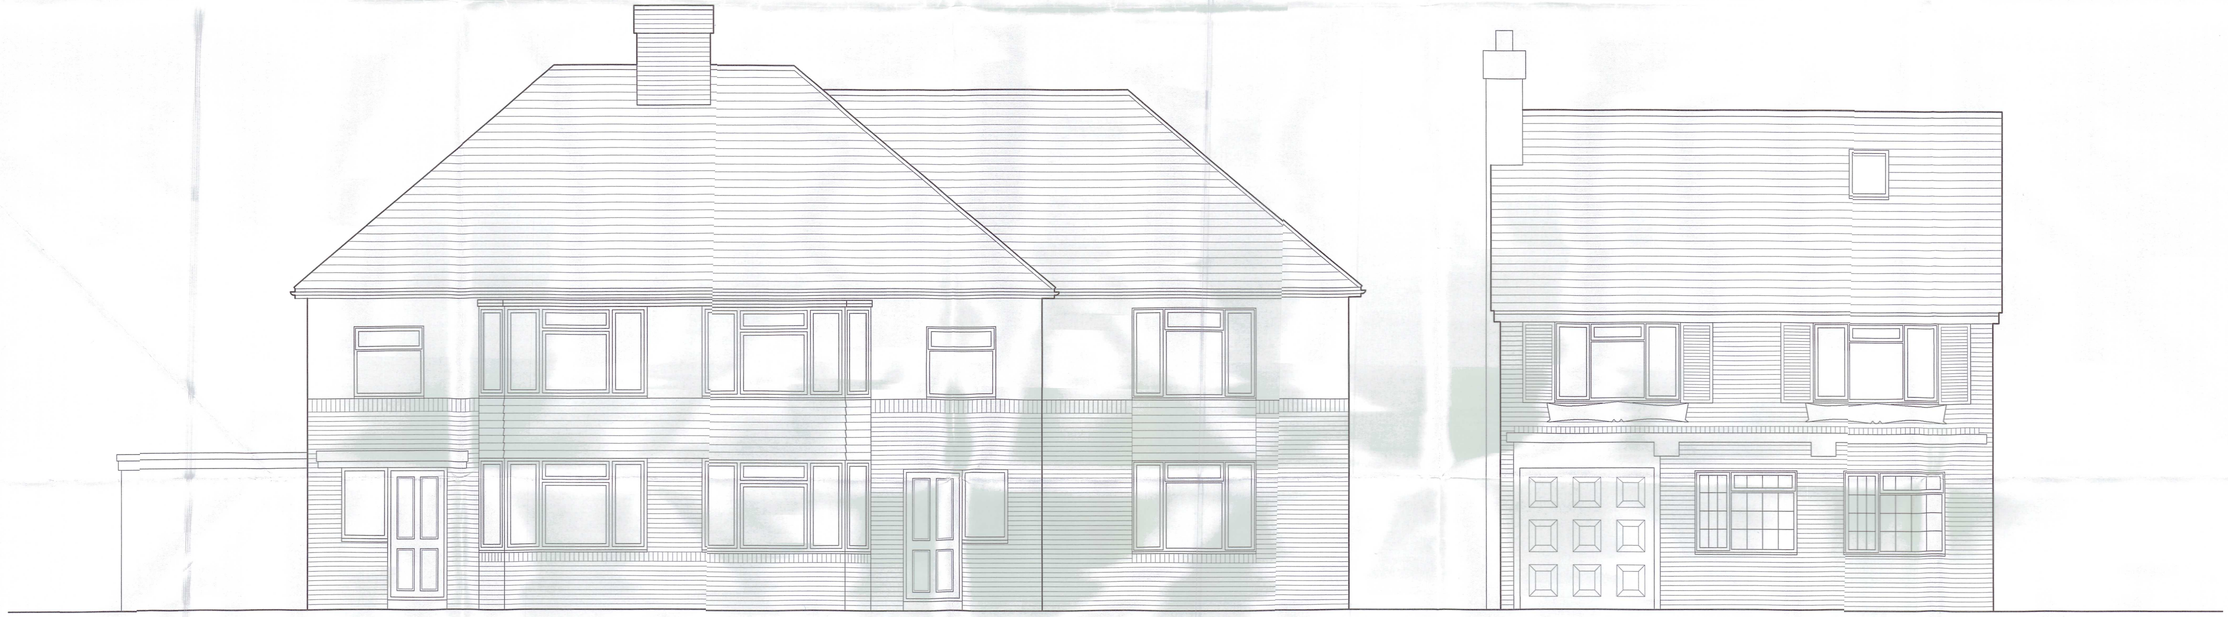

Street Elevation as Proposed 1:50

1:50

0 1m 2m 3m 4m 5m

67 PELHAM ROAD, TARRING		
Street Elevations as Proposed/Existing		
Drawing No: 03	Rev: -	Scale: 1:50 @ A1