


A3 PAPER SIZE

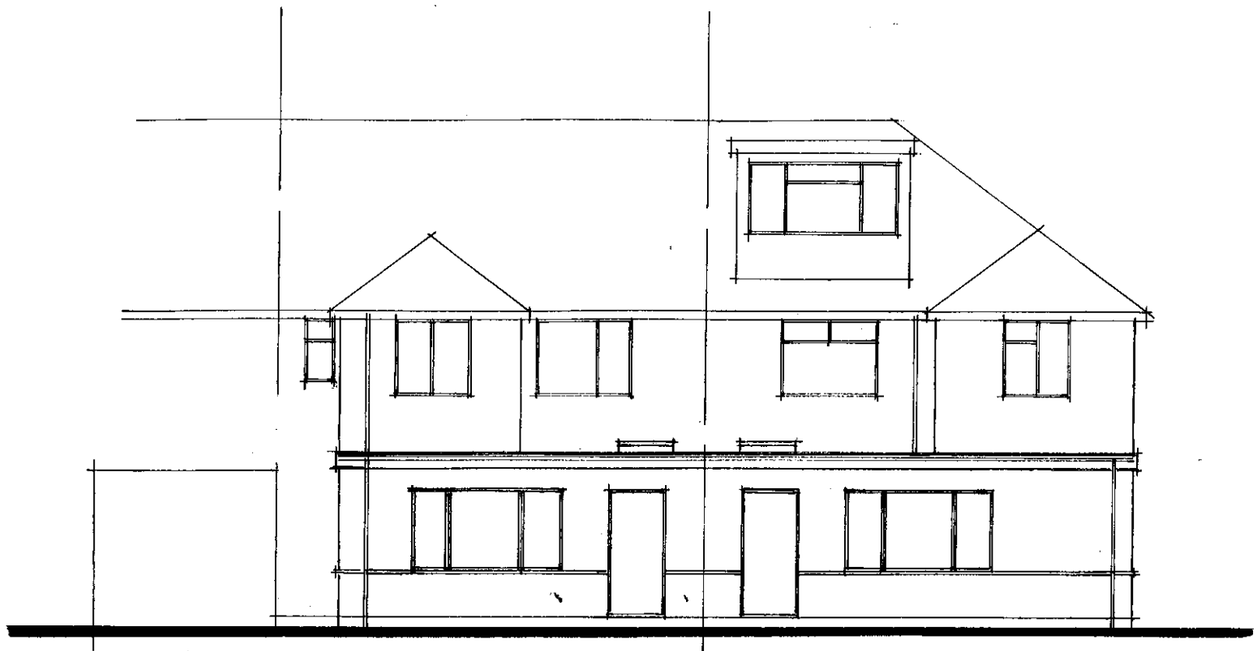

Proposed South Elevation. scale: 1:100

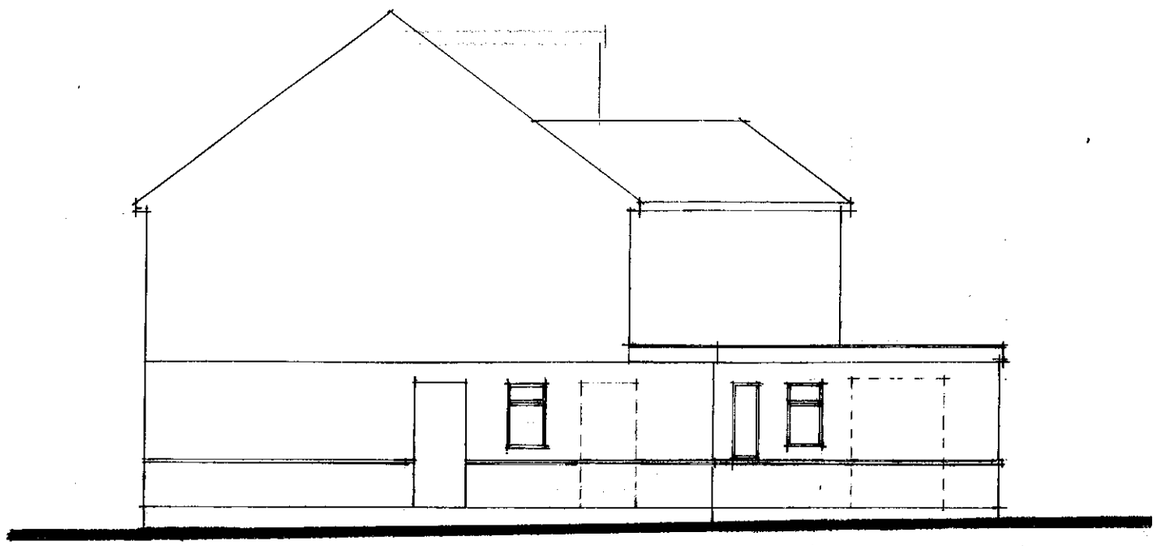

Proposed West Elevation. scale: 1:100

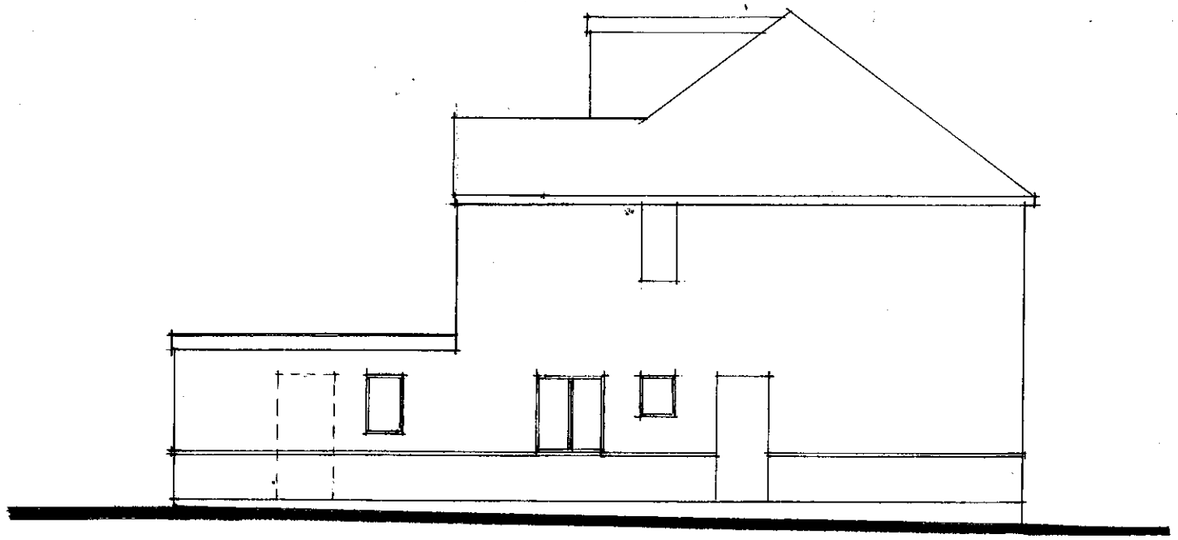

Proposed East Elevation. scale: 1:100

A3

0 1 2 3 4 5 6 7 8 9 10

3 & 4 THE PARADE
COKEHAM ROAD
SOMPTING
WEST SUSSEX BN15 0AH

Paul Trussler
44 Firle Road
Lancing
West Sussex
BN15 0NZ

Drawing No. 218/546/5 B.