


A3 PAPER SIZE

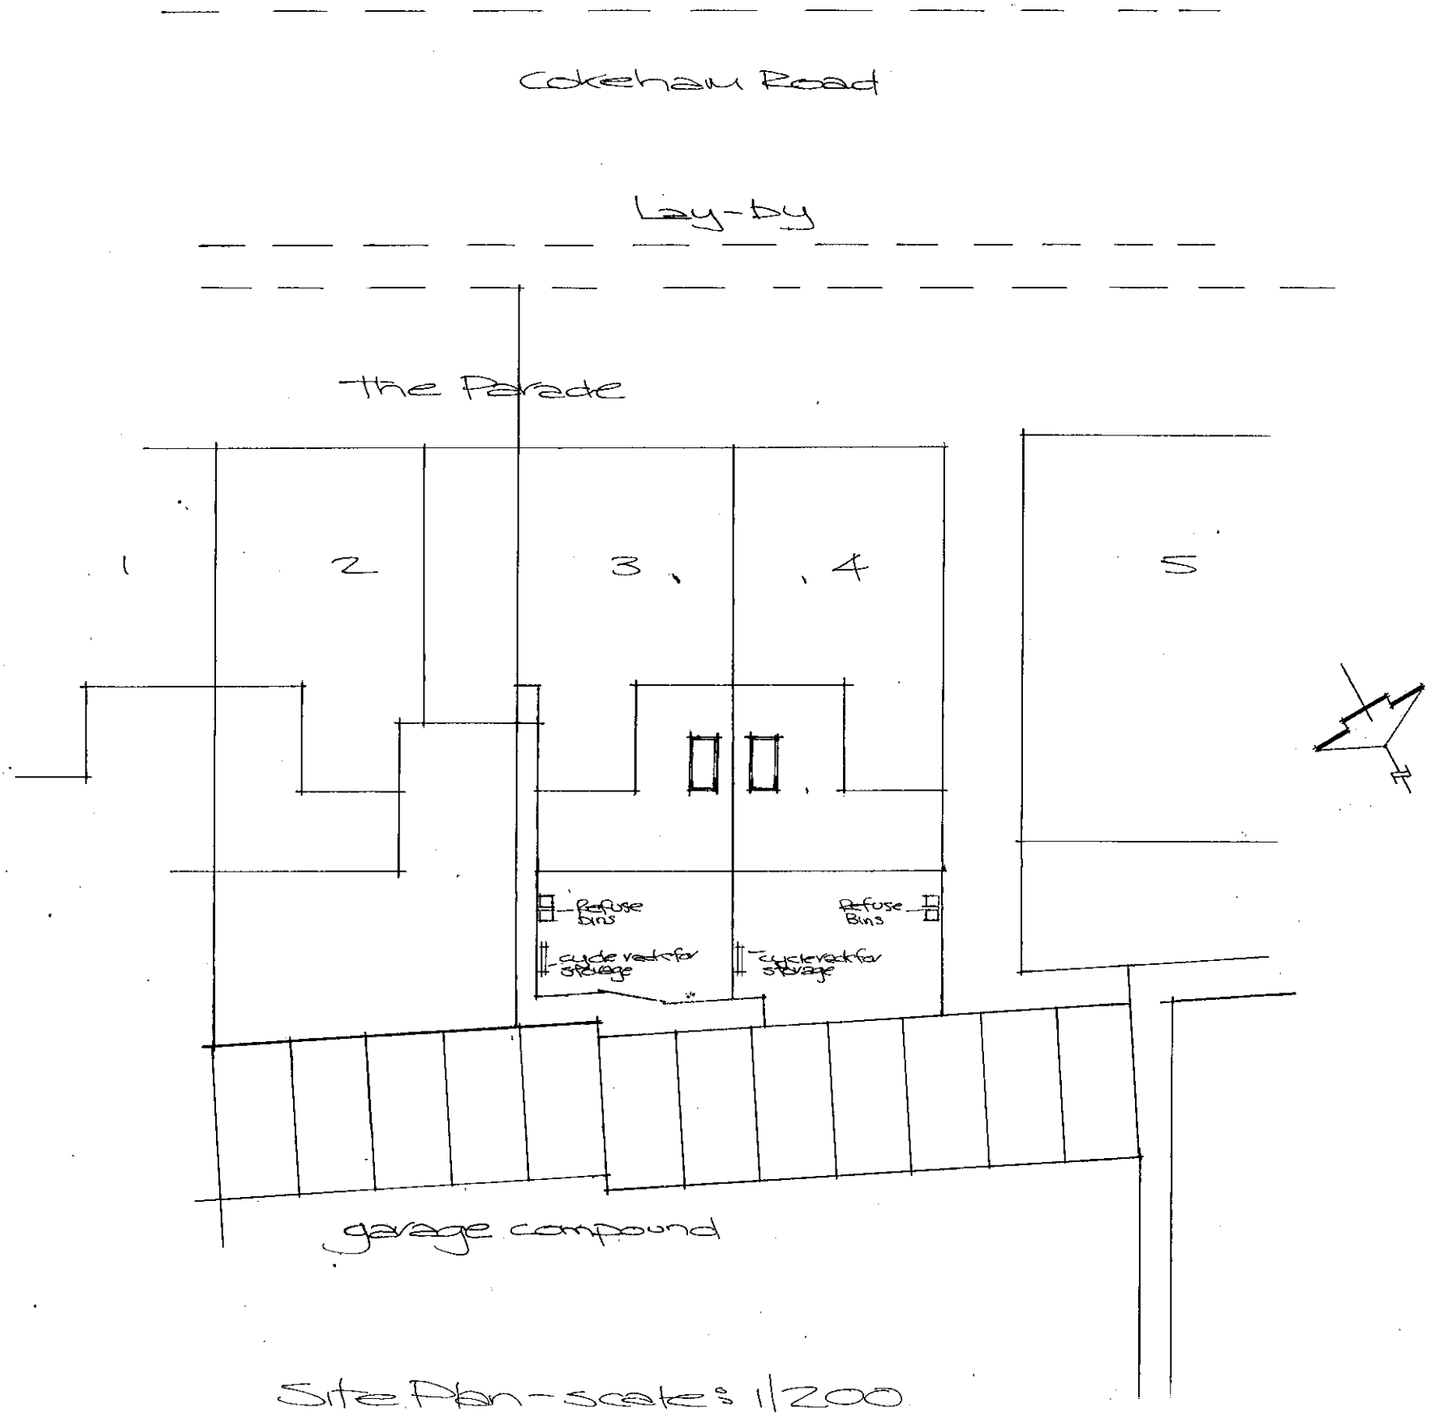

Site Plan - scale: 1/200

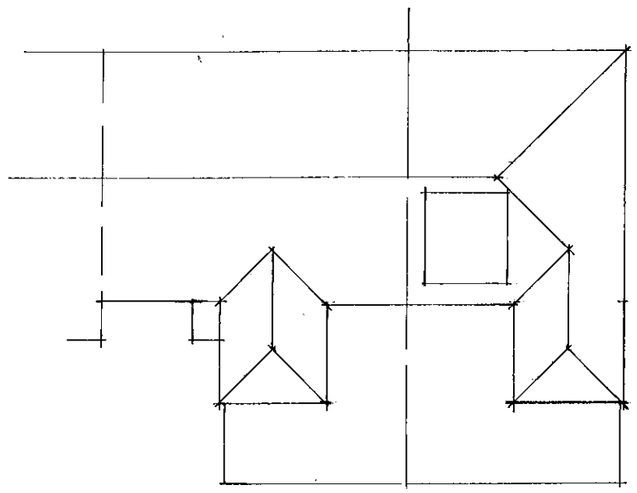

Existing Roof Plan - scale: 1/200

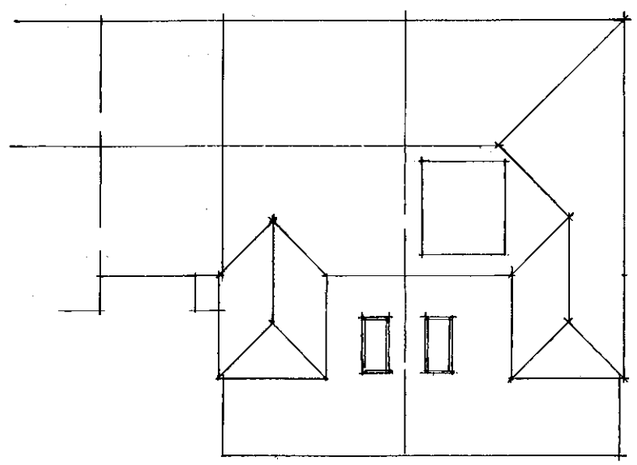

Proposed Roof Plan - scale: 1/200



scale bar - 1/200 @ A3

3 & 4 THE PARADE
COKEHAM ROAD
SOMPTING LANCING
WEST SUSSEX BN15 0AH

Paul Trussler
44 Firle Road
Lancing
West Sussex
BN15 0NZ

Drawing No. 218/546/6