
39 GRINSTEAD LANE, LANCING
Existing details 01

Jan 2012

Wayne Gander MCIAT
Architectural Technologist
98 Durrington Lane
Worthing
West Sussex BN13 2RQ
Tel/Fax 01903 694817


AP 0237/12
VALID 22 FEB 2012

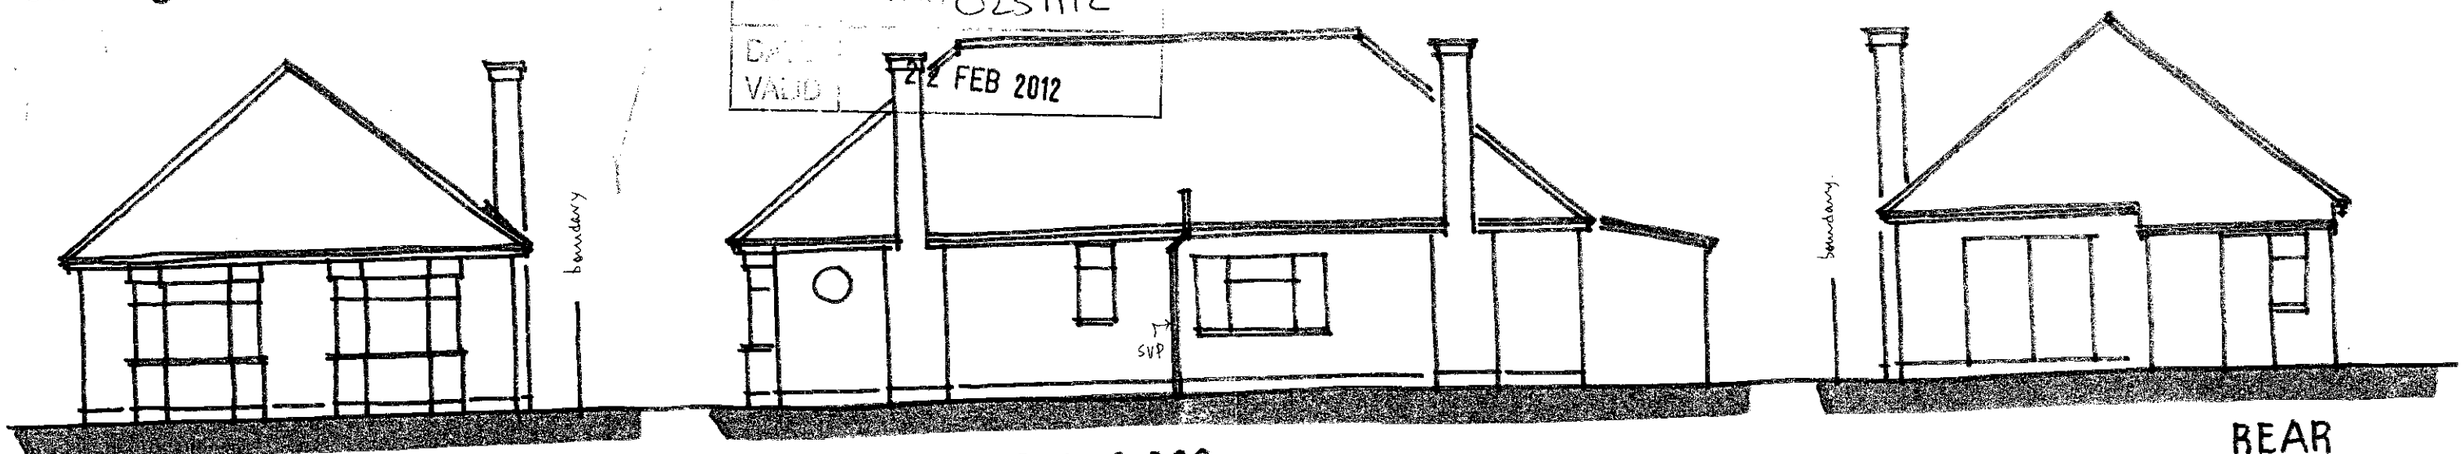


FRONT

SIDE ELEVATION 1:100

REAR

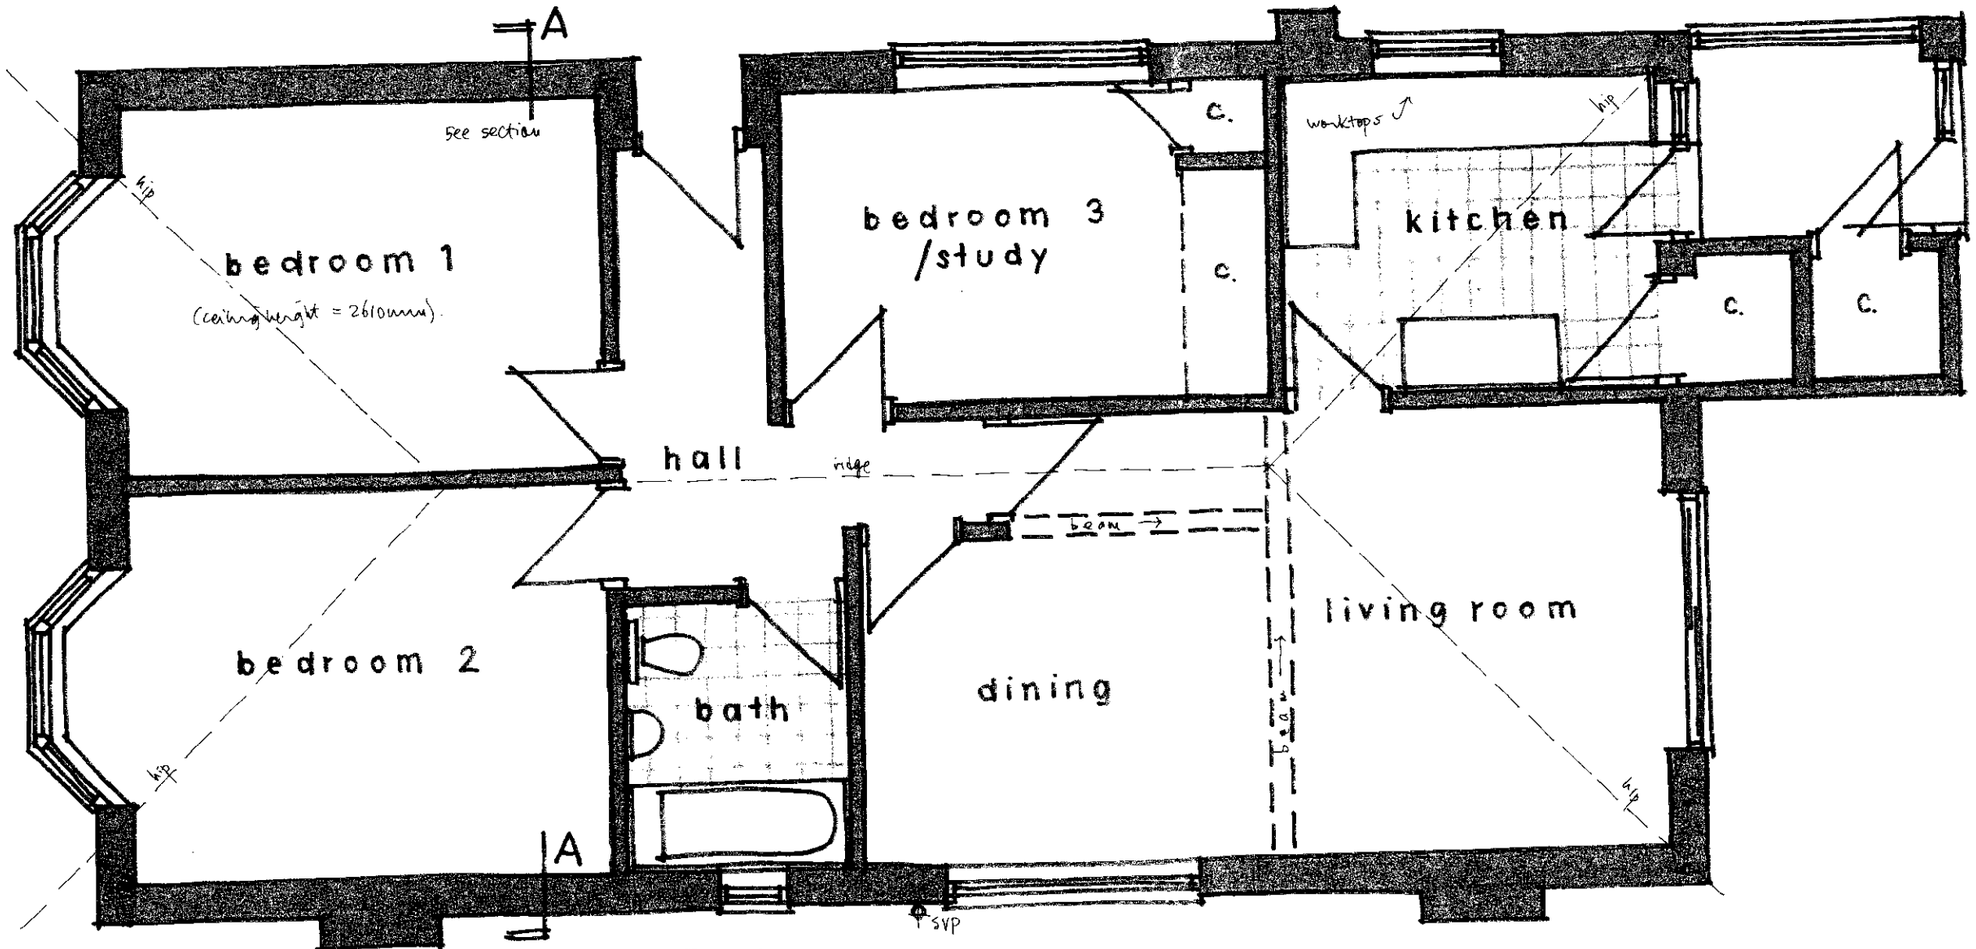

GROUND FLOOR PLAN 1:50 @ A3

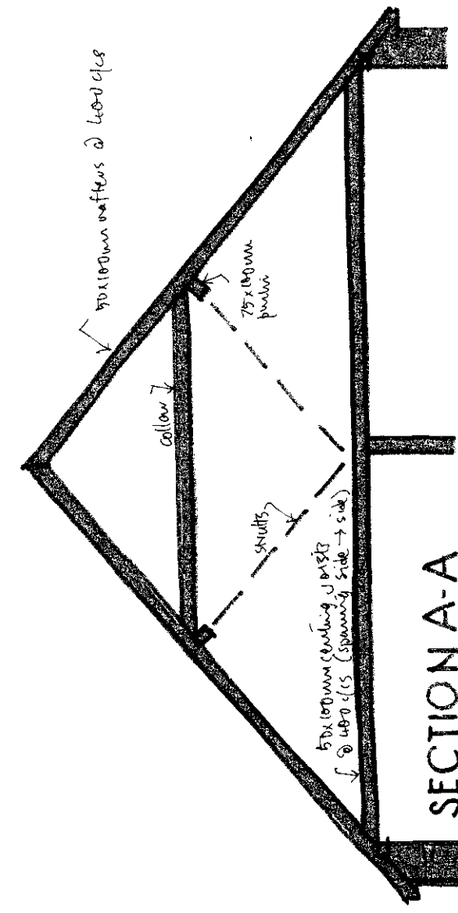

SECTION A-A
1:50