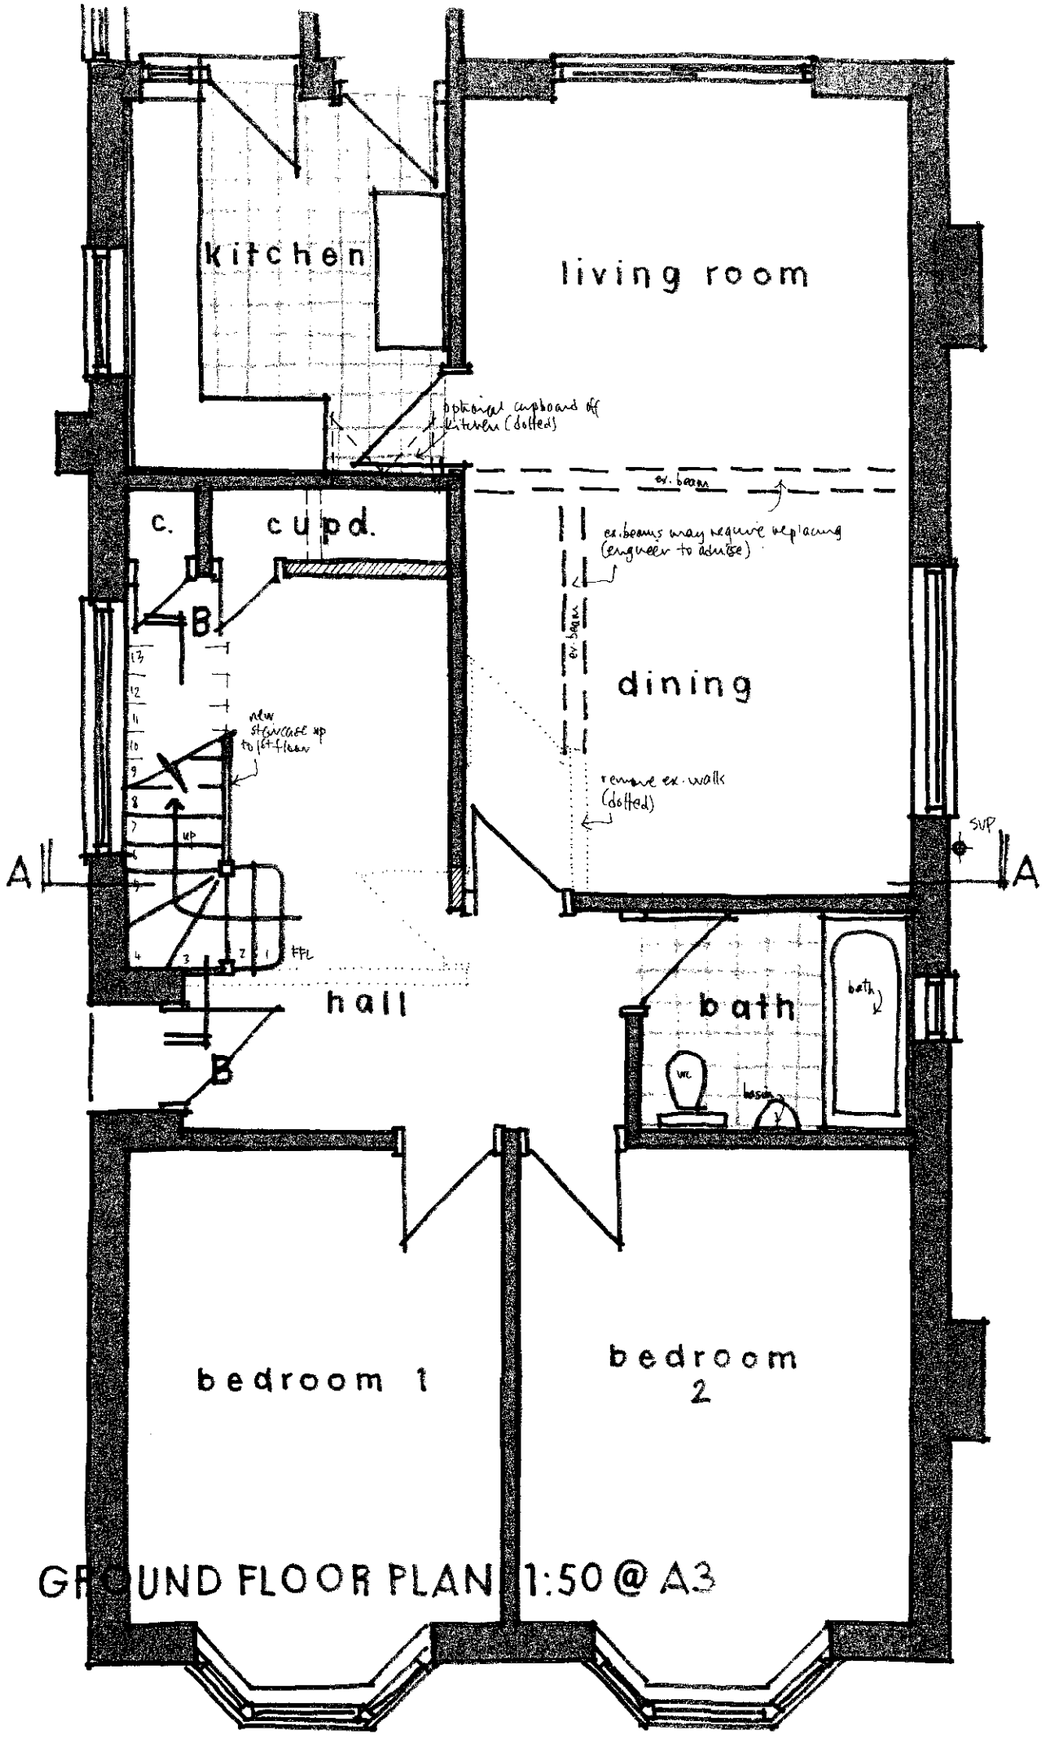

GROUND FLOOR PLAN 1:50 @ A3

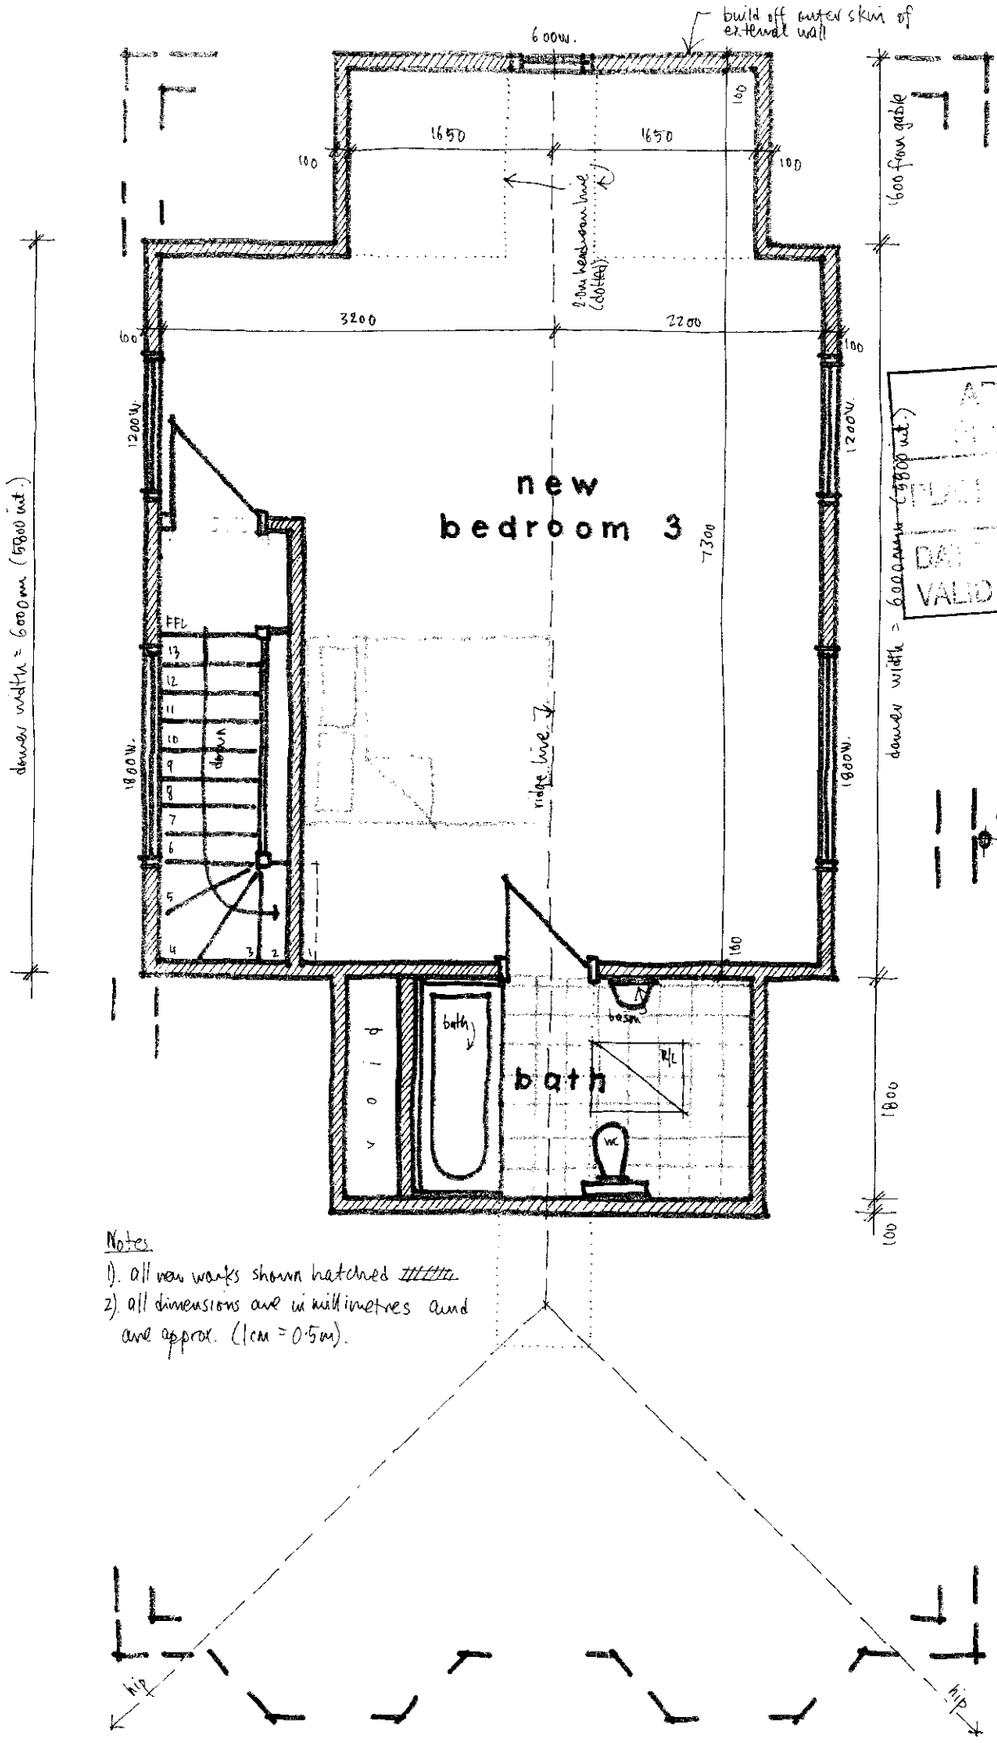

Notes.
1). all new works shown hatched
2). all dimensions are in millimetres and are approx. (1cm = 0.5m).

Revisions A - dormers + staircase amended 6/2/12

39 GRINSTEAD LANE, LANCING
Proposals 02 A
Jan 2012

0237/12
VALID 22 FEB 2012