PROPOSED ELEVATIONS 1:100

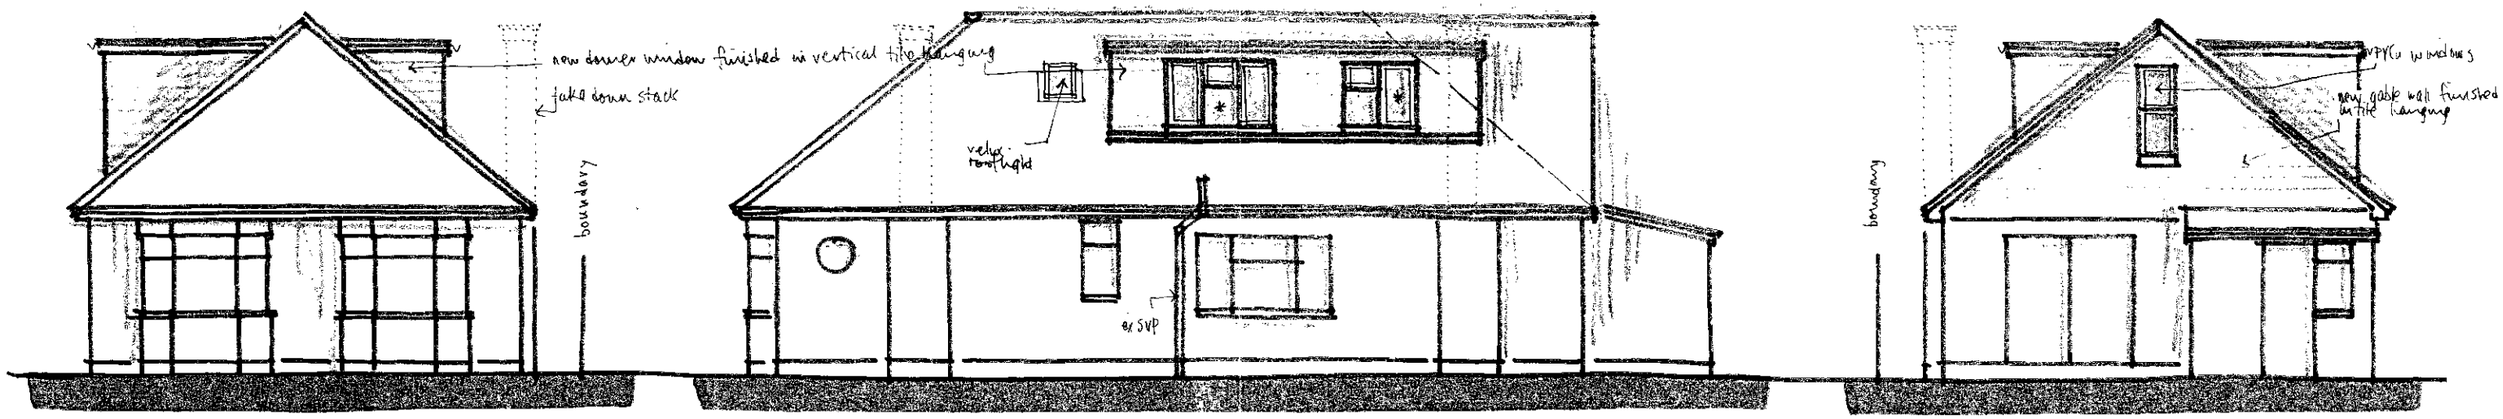

FRONT

SIDE ELEVATION

REAR

* all windows to side elevation to be obscure glass + fixed shut up to 1.7m above FFL

Wayne Gander MCIAT
Architectural Technologist
98 Durrington Lane
Worthing
West Sussex BN13 2RQ
Tel/Fax 01903 694817

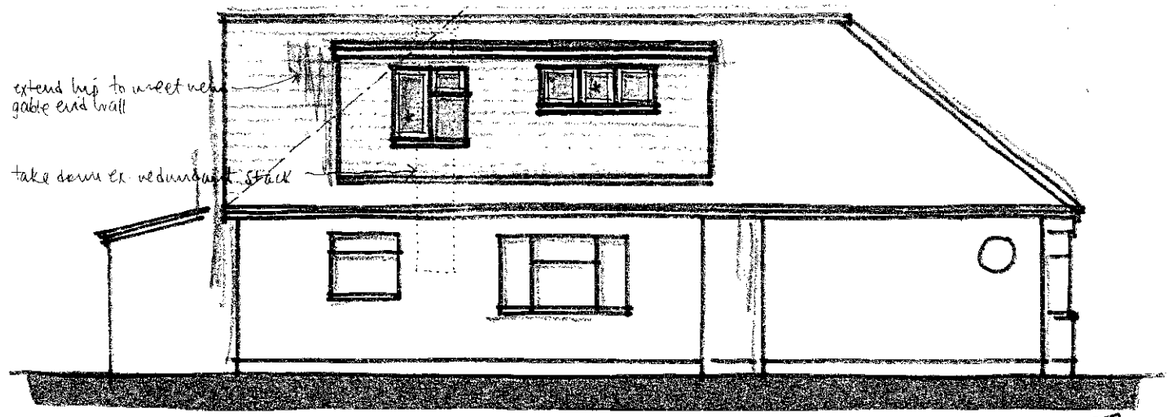

* all windows to side elevation to be obscure glass + fixed shut up to 1.7m above FFL.

SIDE

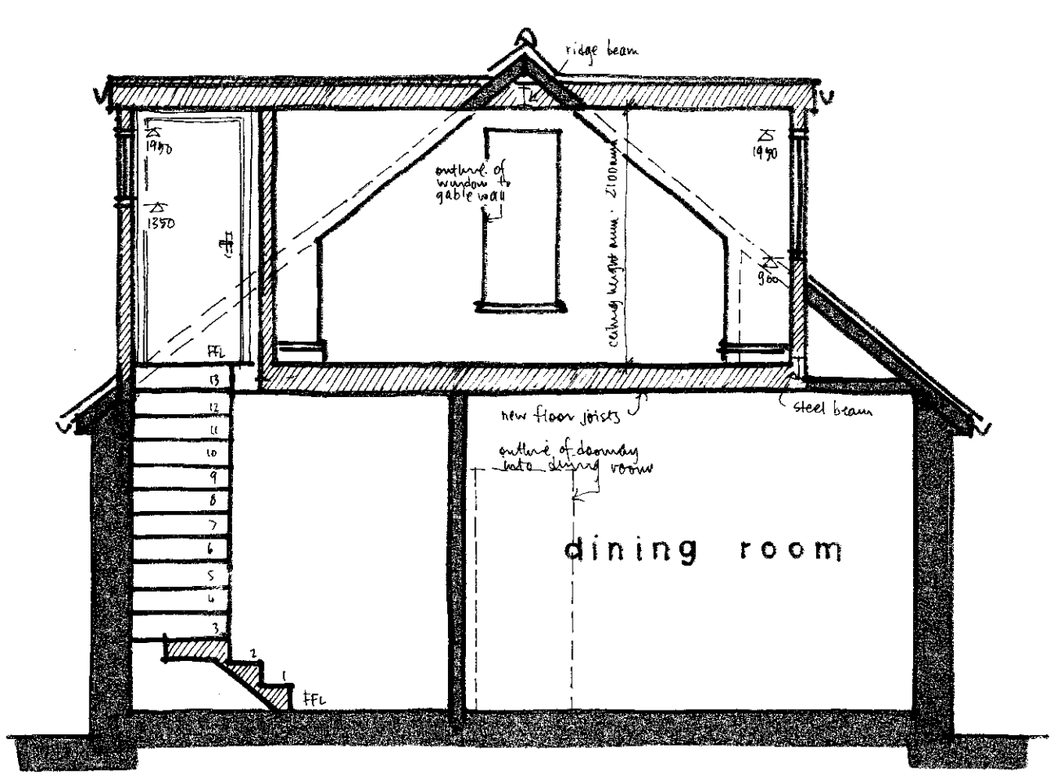

SECTION A-A 1:50

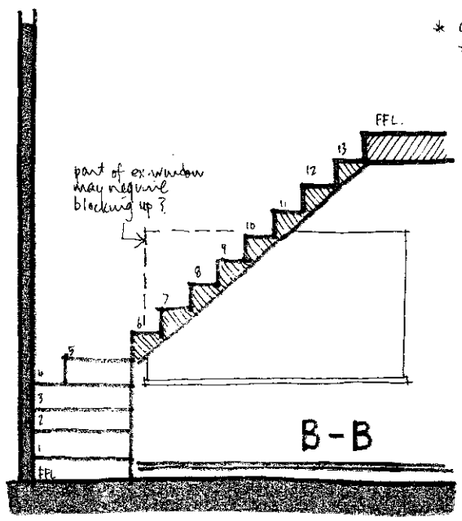

B-B

0237/12
22 FEB 2012

Revisions A- dormers + staircase amended 6/2/12

39 GRINSTEAD LANE, LANCING

Proposals 03 A

Jan 2012