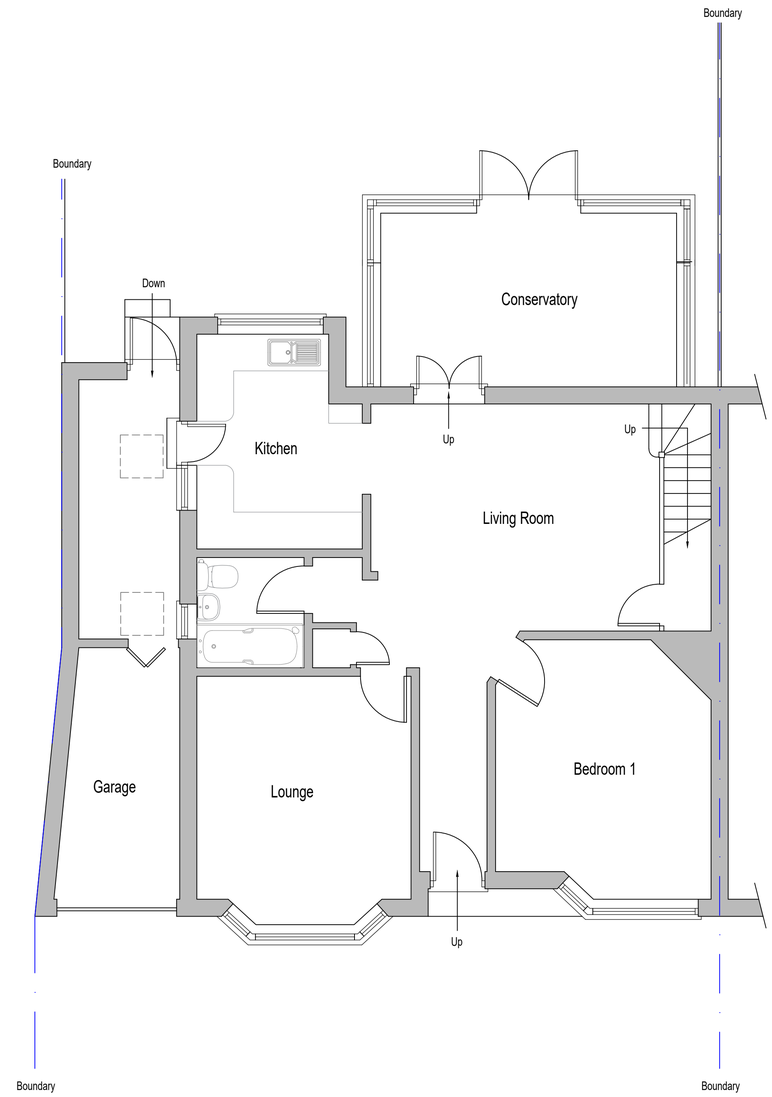


EXISTING GROUND FLOOR PLAN - Scale 1:50

Scale in Metres

0 1 5

Notes:

DO NOT SCALE FROM THIS DRAWING. Use figured dimensions only.

It is the contractor's responsibility to check all dimensions on site.

Details are representative only, size and final setting out to be verified on site, and subject to confirmation by relevant specialist subcontractor.

Drawing Status

PLANNING ISSUE

Rev	Description	By	Date
P1	PRELIMINARY ISSUE	HJB	12.10.26

Client

AARON AND NATALIE STENNING

Project Title

10 MONKS AVENUE, LANCING, BN15 9DJ

Drawing Title

EXISTING GROUND FLOOR PLAN

Scale at A1	Drawn	Checked	Revision Date
1: 50	HJB	JJB	12.10.26

Drawing Number

Project – Originator – Zone – XXX – xx – xx – xx – 101

Level | Type | Role | Number

Project Ref No.

Revision

P1