


LOCATION PLAN - Scale 1:1250

Scale in Metres

0 10 20 30 40 50 100

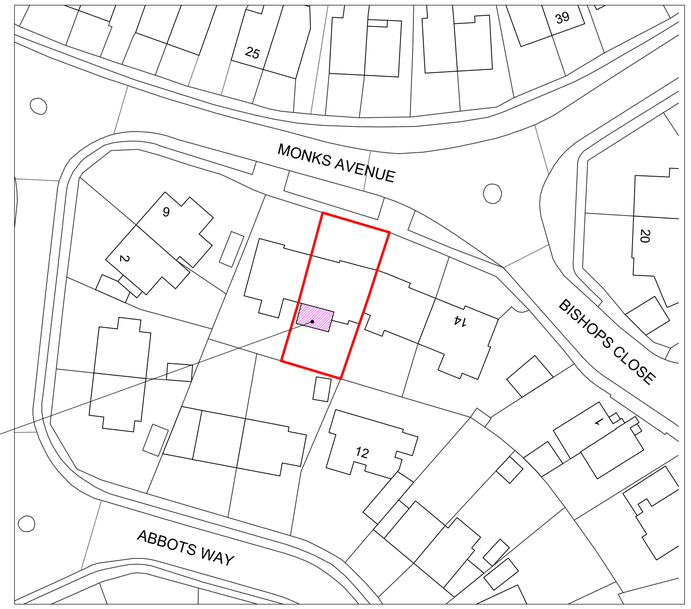

DEMOLITION OF EXISTING CONSERVATORY AND CONSTRUCTION OF SINGLE STOREY REAR EXTENSION

BLOCK PLAN - Scale 1:500

Scale in Metres

0 5 10 15 20 30 40 50

Notes:

DO NOT SCALE FROM THIS DRAWING. Use figured dimensions only.

It is the contractor's responsibility to check all dimensions on site.

Details are representative only, size and final setting out to be verified on site, and subject to confirmation by relevant specialist subcontractor.

Drawing Status

PLANNING ISSUE

Rev	Description	By	Date
PL1	PLANNING ISSUE	HJB	27.10.26

Client

AARON AND NATALIE STENNING

Project Title

10 MONKS AVENUE, LANCING, BN15 9DJ

Drawing Title

LOCATION PLAN & BLOCK PLAN

Scale at A1	Drawn	Checked	Revision Date
1: 1250 & 1:500	HJB	JJB	27.10.26

Drawing Number

Project	Originator	Zone	
	–	– XXX	
xx	– xx	– xx	– 0001
Level	Type	Role	Number

Project Ref No.

Revision

P1