



PROPOSED SOUTH ELEVATION - Scale 1:50

Scale in Metres
0 1 5

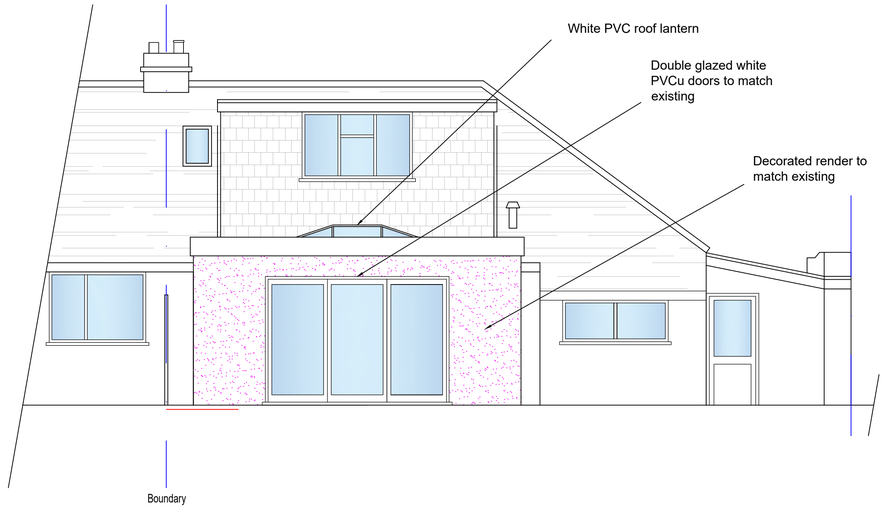

PROPOSED WEST ELEVATION - Scale 1:50

Scale in Metres
0 1 5

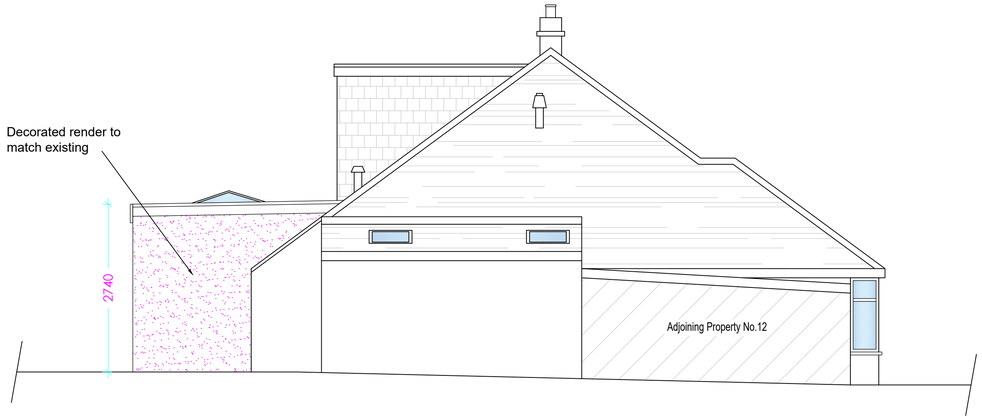

PROPOSED EAST ELEVATION - Scale 1:50

Scale in Metres
0 1 5

Notes:

DO NOT SCALE FROM THIS DRAWING. Use figured dimensions only.

It is the contractor's responsibility to check all dimensions on site.

Details are representative only, size and final setting out to be verified on site, and subject to confirmation by relevant specialist subcontractor.

Drawing Status
PLANNING ISSUE

Rev	Description	By	Date
P1	PRELIMINARY ISSUE	HJB	12.10.26

Client
AARON AND NATALIE STENNING

Project Title
10 MONKS AVENUE, LANCING, BN15 9DJ

Drawing Title
PROPOSED ELEVATIONS

Scale at A1	Drawn	Checked	Revision Date
1: 50	HJB	JJB	12.10.26

Drawing Number
Project | Originator | Zone
– – XXX
xx – xx – xx – 202
Level | Type | Role | Number

Project Ref No.

Revision
P1