

GENERAL NOTES

Notes
Do not scale from this drawing.
All contractors must visit the site and be responsible for taking and checking
dimensions.
All construction information should be taken from figured dimensions only.
Any discrepancies between drawings, specifications and site conditions must be brought to the attention of the supervising officer.
This drawing & the works depicted are the copyright of ZAL.

This drawing is prepared for the specific project stage in the Drawing Status section below and it is not intended to be used for any other purpose. Whilst all reasonable efforts are used to ensure drawings are accurate, ZAL accept no liability for any reliance placed on, or use made of, this plan by anyone for purposes other than those stated in the Drawing Status below.

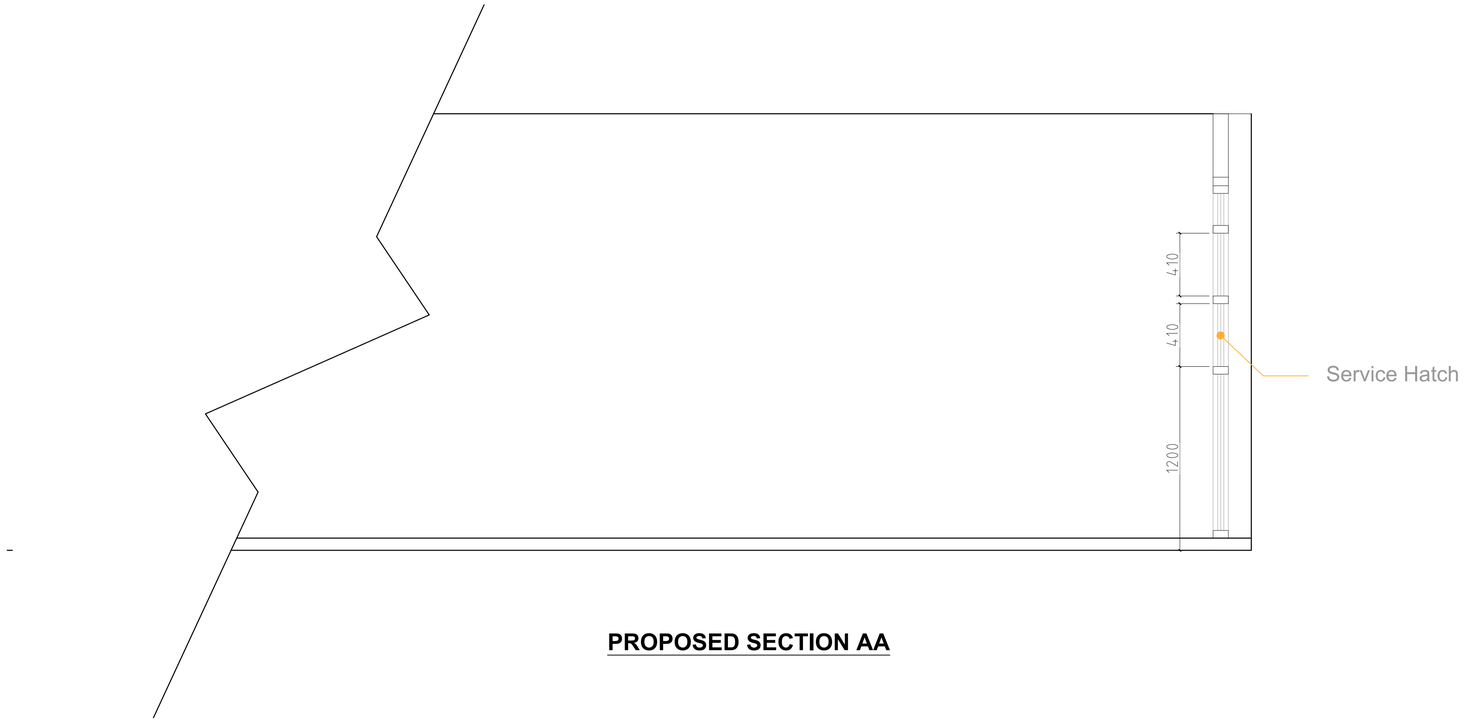

PROPOSED SECTION AA

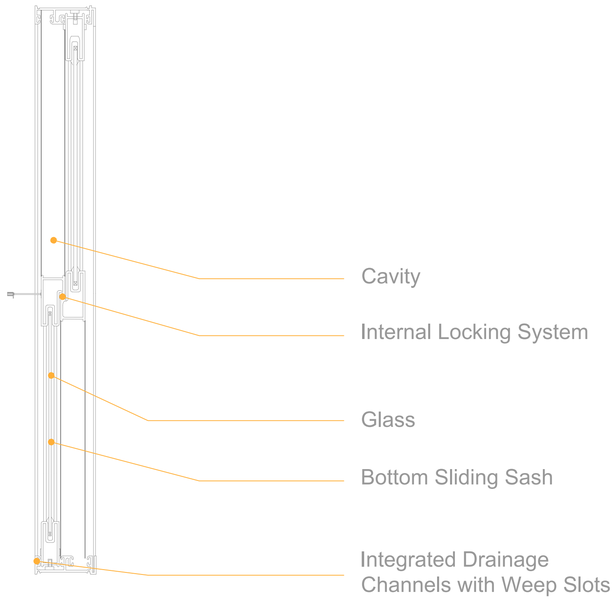

Hatch Details
Vertically Sliding Window

- 1200 mm from the Ground.
- 410 mm High Opening
- 540 mm Wide Opening.
- Aluminium Frame.
- Glass Pane.
- Vertical Slide; The panel is to be pushed up and down to open and close the window, respectively.

Rev	Date	Description	Drawn	Chkd
00	12-11-26	Scale bar corrected	ETR	AM
00	09-11-26	Planning Submission	ETR	AM

Project Status
Planning

Project
125 Broadwater Rd BN14 8HY

Drawing Title
Proposed Section & Hatch Details

Drawing No.
26-15-P13

Revision
A

Scale
1:20@A1
1:5@A1

Scale Bar
1:20@A1
0 0.2m 0.4m 0.6m 0.8m 1.0m 1.2m 1.4m 1.6m 1.8m 2.0m
1:5@A1
0 0.1 m 0.2 m 0.3 m 0.4 m 0.5 m

Architecture & Construction Management Consultants
5th Floor, 167-169
Great Portland Street, London
W1W 5PF, United Kingdom
Contact: +44 (0) 20 8150 3655
Web: www.archihomes.co.uk
Zaman ArchiHomes Ltd Reg No. 17178531
ARCHIHOMES By Zaman Group