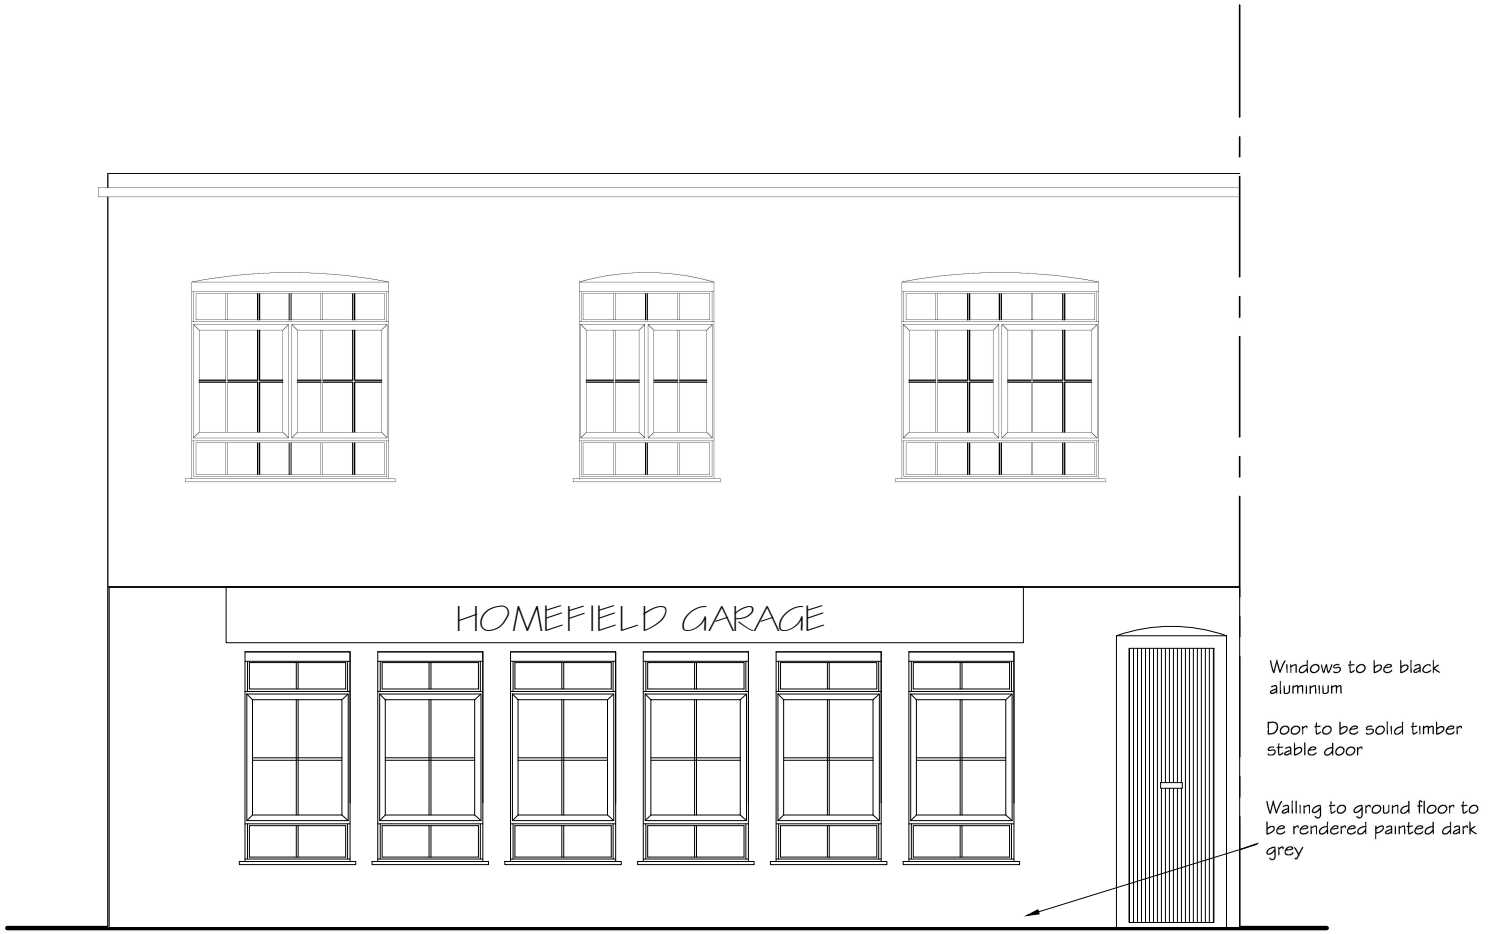

Proposed Front (East) Elevation

0 0.5 1 2 3 4 5 6 7 8 9 10

SCALE 1:20

Tony Rogers
Building Consultants
Address: 40 Dawn Crescent, Upper Beeding
West Sussex, BN44 3WH
Telephone: 01903 815225 Fax: 01903 815225

Rev.	Date:	Revision Description:
A	July 2023	Gazing bars added

Client: Miss G Piper

Address: 1538 Park Road
Worthing
West Sussex
BN11 2AL

Project: Proposed change of use of garage with flat over to a single dwelling

Scale: 1:20
Paper Size A1

Date: July 2023

Drawing No: 22/1522/05

Drawn By: AWR | Revision: A