
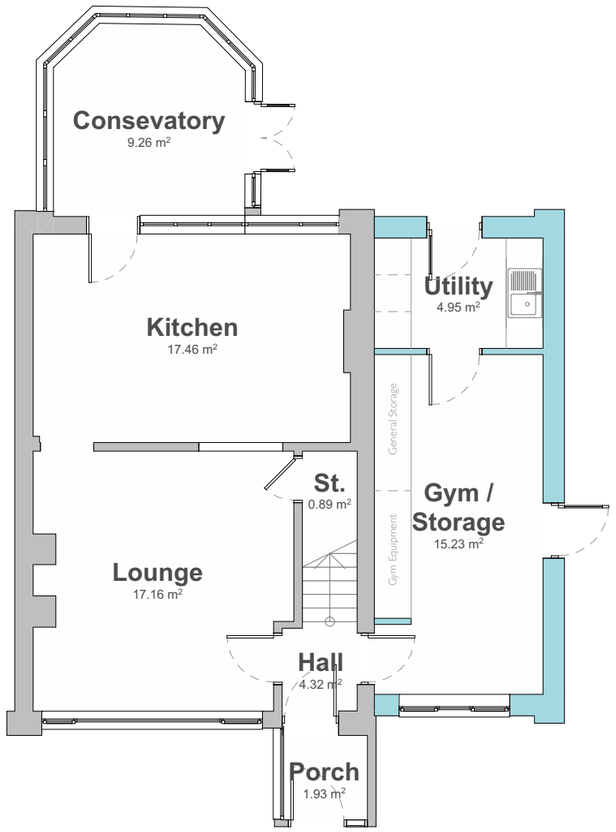


Proposed Ground Floor Plan

Scale 1:100 @ A3

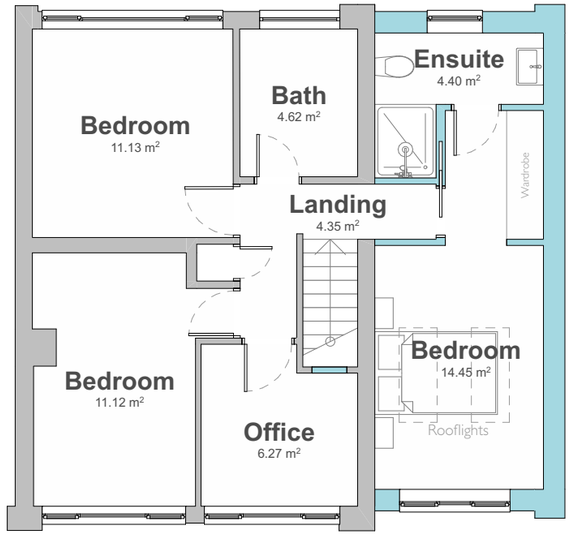

Proposed First Floor Plan

Scale 1:100 @ A3

PMR ARCHITECTURE

Sheridan House
112 - 116 Western Road
Hove, BN3 1DD

01273 980820
brighton@pmr-architecture.co.uk
www.pmr-architecture.co.uk

Client:	Hannah Page and Wade Crosweller
Project:	23 Shadwells Road, Lancing, BN15 9EN
Drawing Title:	Proposed Floor Plans
Drawing No:	25.20_PL_100
Revision:	B
Date:	October 2025
Status:	PLANNING
Scale:	1:100 @ A3

Floor Level	Area (m2)
Ground Floor	76.07
First Floor	62.39
	138.46 m²

N

0 1 2 3 4 5