



SITE PLAN 1:1250

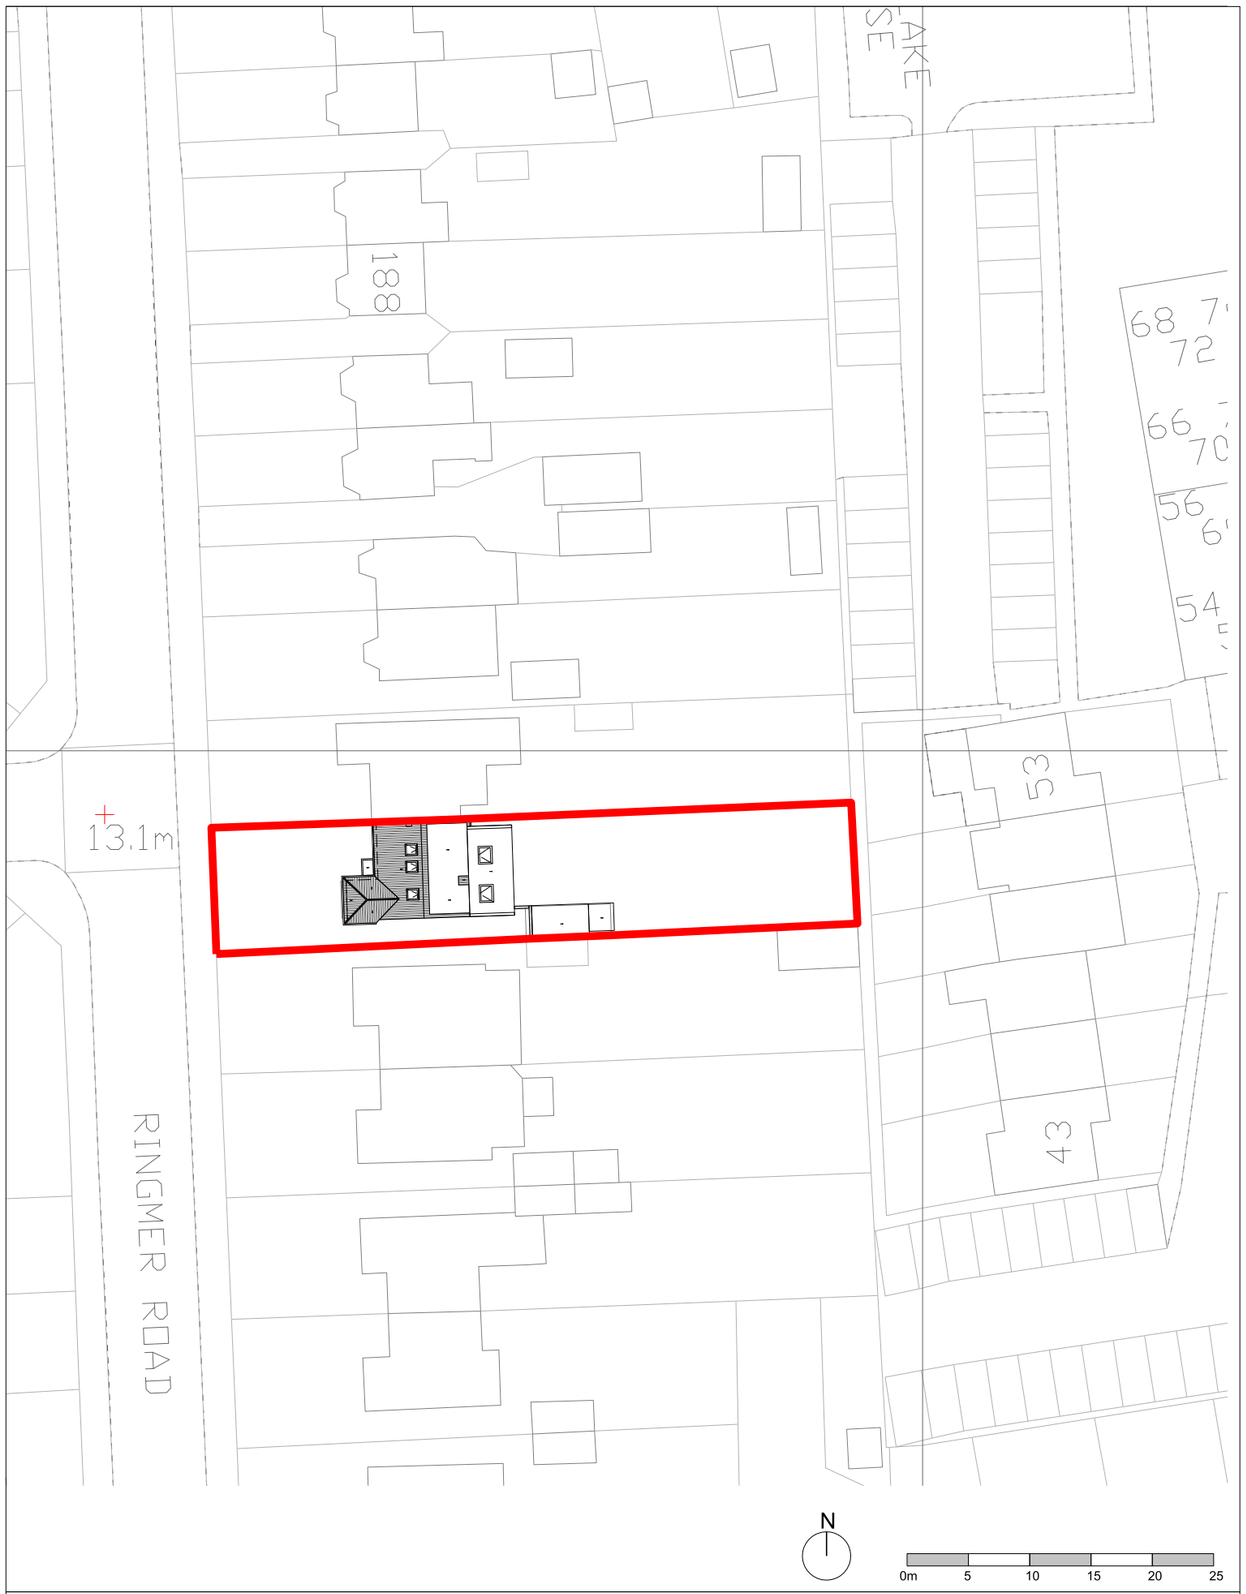


BLOCK PLAN 1:500

Rev:

Notes: Unless stated otherwise, all dimensions are in millimetres. All dimensions to be checked and confirmed on site by contractor and as such are to be his responsibility. Any errors, omissions or discrepancies on this drawing are to be reported to the architect.

JOE WRIGHT ARCHITECTS

t: www.joewrightarchitects.co.uk e: info@joewrightarchitects.co.uk

| | | | |
|---|---|---|---|
| Project: 176 Ringmer Road, Worthing, BN13 1EB Extension and Refurbishment | | Scale: 1:1250 & 1:500 @ A3 | Date: 08.10.25 |
| Drawing Title: Proposed Drawing Site and Block Plans | | Drwg No: 2505-04_PL_200 | Rev: A |